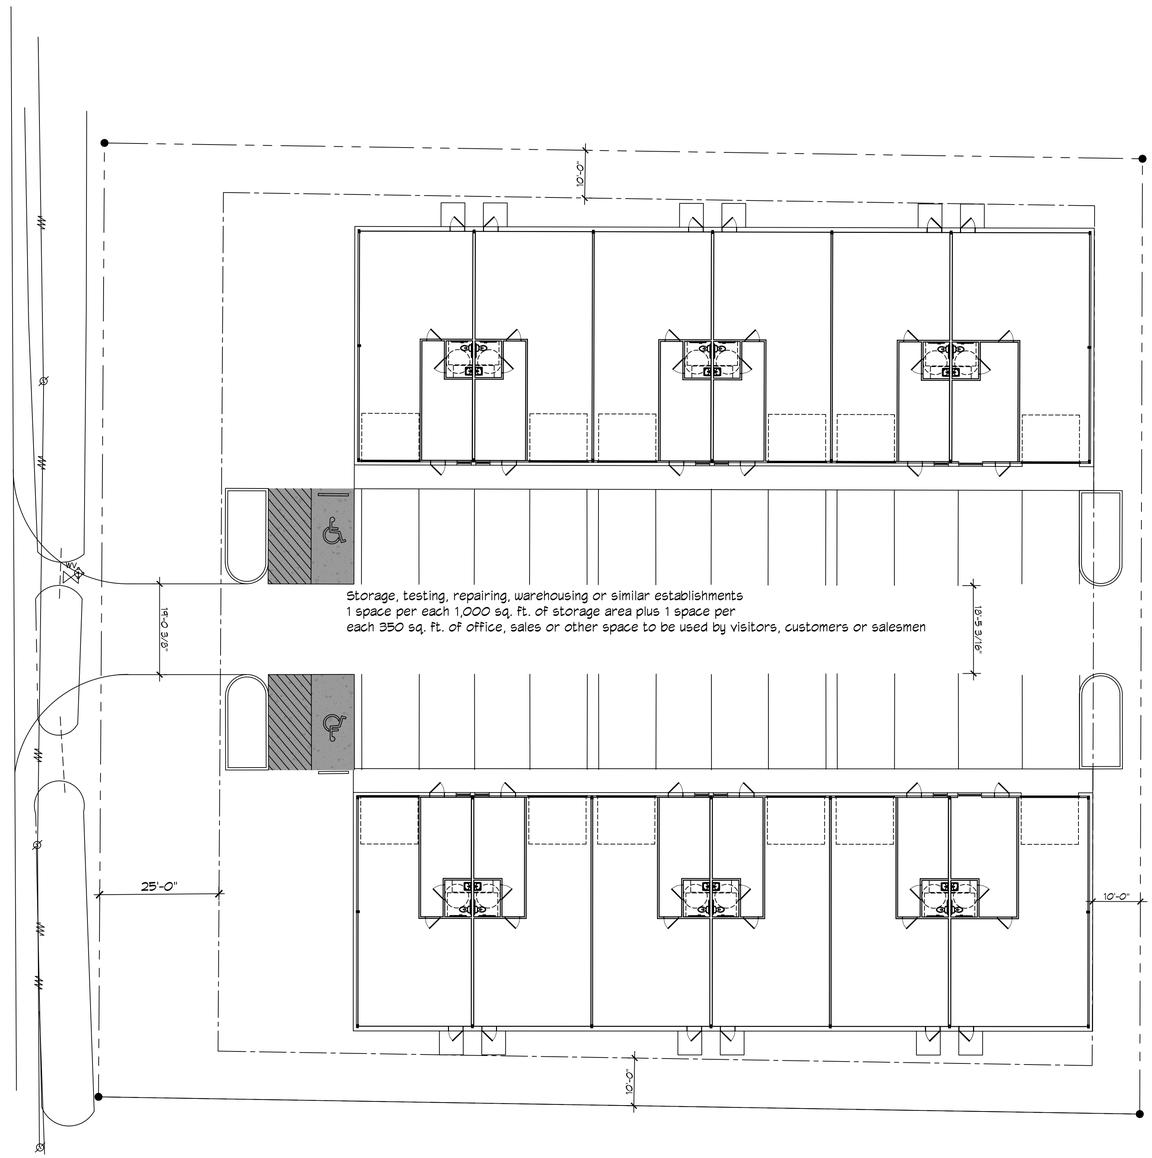

1 SITE PLAN
SCALE: 1" = 15'-0"

PARKING

Storage, testing, repairing, warehousing or similar establishments 1 space per each 1,000 sq. ft. of storage area plus 1 space per each 350 sq. ft. of office, sales or other space to be used by visitors, customers or salesmen

PLANING

LOT ???
ZONED NC-4 NEIGHBORHOOD INSTITUTIONAL

FLOOD ZONE

ZONE "AE" ELEVATION 12

BUILDING ELEVATION

BASE FLOOD ELEVATION = 12.0'
FINISHED FLOOR ELEVATION = 14.0'

DAMMON ENGINEERING, INC.
LOUISIANA & MISSISSIPPI
www.dammonengineering.com
info@dammonengineering.com
PH: 985.649.5832
Chief Engineer: Brian Mistich, PE
554 Old Spanish Trail
Slidell, LA 70458

#	DESCRIPTION	DATE

REVISIONS

SEAL:

NEW OFFICE WAREHOUSE
NATAL CONSTRUCTION
NELLIE DRIVE
SLIDELL, LA 70458

JOB No:	2452	DATE:	08-02-2023
DRAWN BY:	CKD	CHECKED BY:	JMS

The plans & drawings and specifications, designs and arrangements represented herein are the property of Dammon Engineering, and no part thereof shall be used, loaned or copied without the consent of Dammon Engineering. Any discrepancies found in these drawings or specifications shall be reported to Dammon Engineering. Please contact with these drawings or specifications shall constitute acceptance of the terms of the above statement.

SHEET TITLE:
SITE PLAN

DRAWING NUMBER:
C101

SHEET No: 3 of 1

FILE NAME: J:\C - Office Warehouse\Alta Nellie Slidell\Revised Drawings\C101a - Site Plan.dwg PLOT DATE & TIME: Wednesday, August 9, 2023 7:44:33 AM

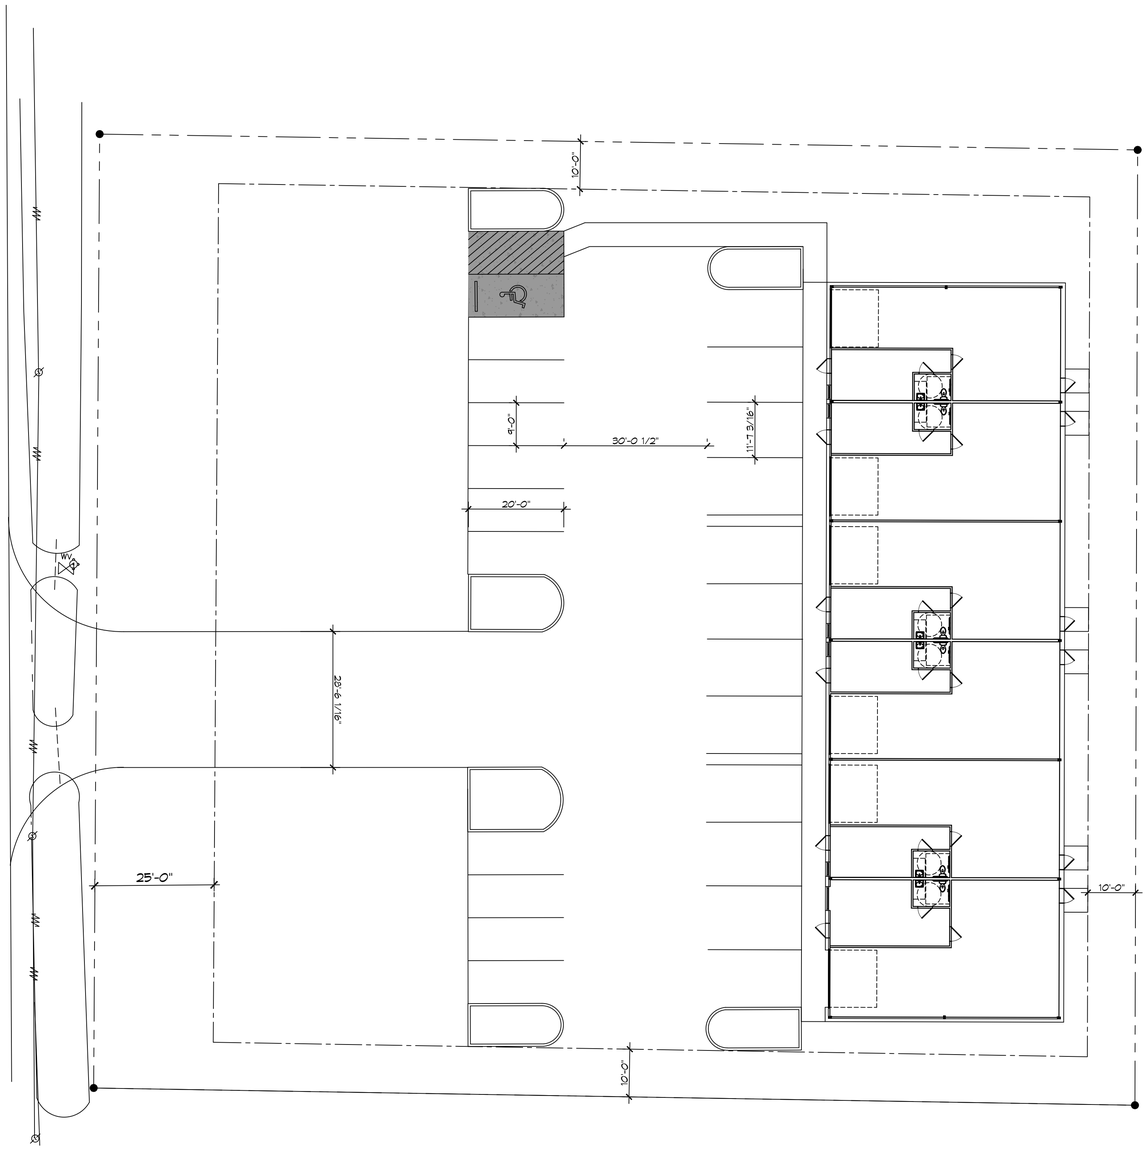

2 SITE PLAN
SCALE: 1" = 15'-0"

PARKING

Storage, testing, repairing, warehousing or similar establishments 1 space per each 1,000 sq. ft. of storage area plus 1 space per each 350 sq. ft. of office, sales or other space to be used by visitors, customers or salesmen

PLANING

LOT ???
ZONED NC-4 NEIGHBORHOOD INSTITUTIONAL

FLOOD ZONE

ZONE "AE" ELEVATION 12

BUILDING ELEVATION

BASE FLOOD ELEVATION = 12.0'
FINISHED FLOOR ELEVATION = 14.0'

DAMMON ENGINEERING, INC.
LOUISIANA & MISSISSIPPI
www.dammonengineering.com
info@dammonengineering.com
PH: 985.649.5832
Chief Engineer: Brian Mistich, PE
554 Old Spanish Trail
Slidell, LA 70458

REVISIONS

#	DESCRIPTION	DATE

SEAL:

NEW OFFICE WAREHOUSE
NATAL CONSTRUCTION
NELLIE DRIVE
SLIDELL, LA 70458

JOB No:	2452	DATE:	08-02-2023
DRAWN BY:	CKD	CHECKED BY:	JMS

This set of drawings and specifications, along with all re-usable instruments, remains the property of Dammon Engineering, and shall remain such for original job site. Any re-use of these documents on other projects, or any other use not specifically agreed to by Dammon Engineering, shall be at the sole risk of the party re-using the documents. Report any errors, omissions or conflicts in these drawings or specifications to the consulting engineer before proceeding with the work.

SHEET TITLE:
SITE PLAN

DRAWING NUMBER:
C101

SHEET No: 3 of 1

FILE NAME: J:\C_Office Warehouse\Site Hotel Slidell\Drawings\Current Drawings\C101 B - Site Plan.dwg PLOT DATE & TIME: Wednesday, August 9, 2023 7:44:17 AM

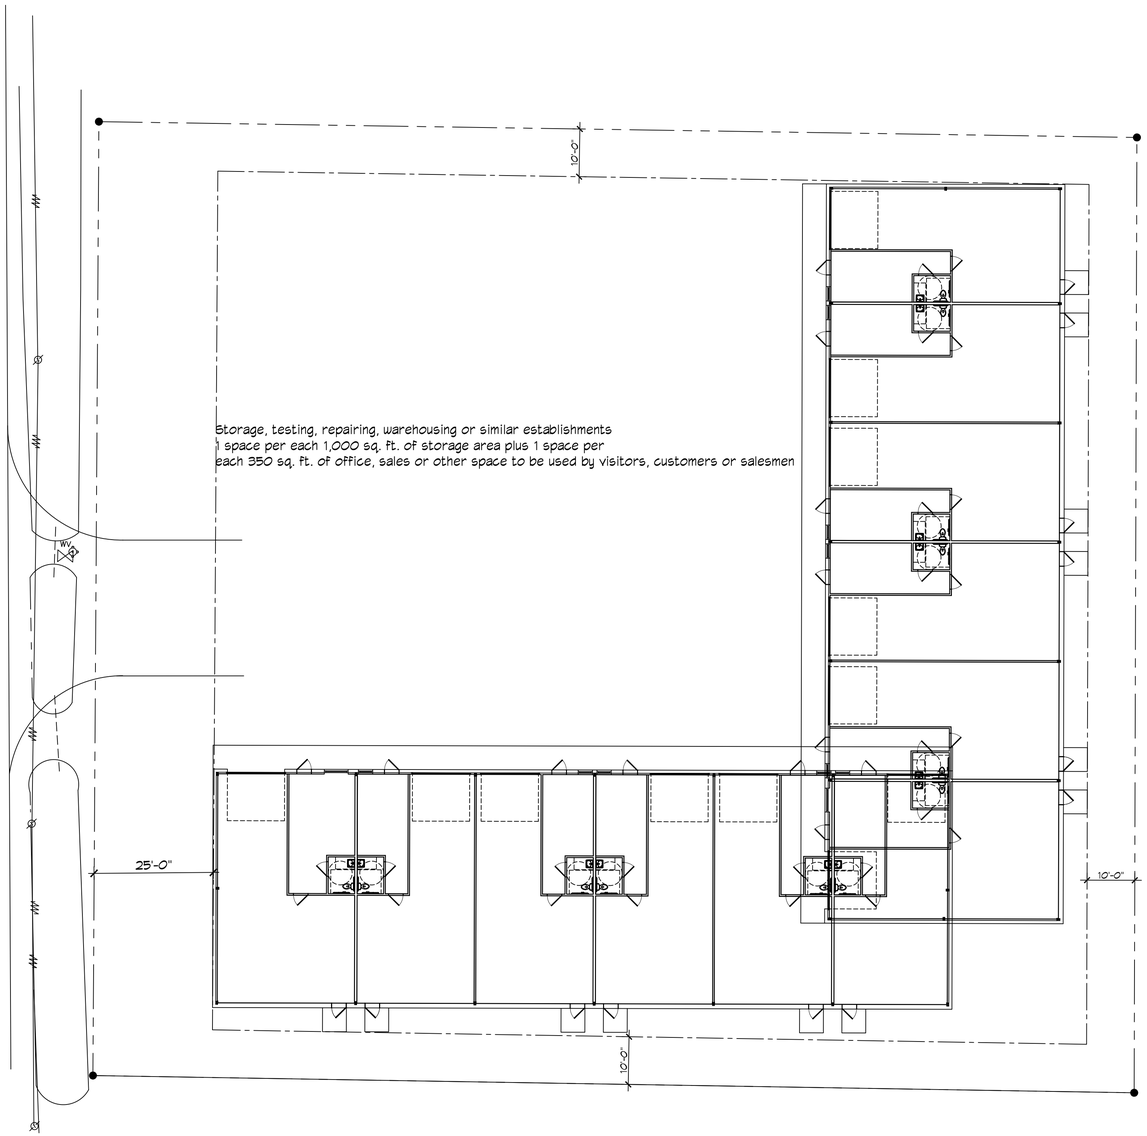

3 SITE PLAN
SCALE: 1" = 15'-0"

PARKING

Storage, testing, repairing, warehousing or similar establishments 1 space per each 1,000 sq. ft. of storage area plus 1 space per each 350 sq. ft. of office, sales or other space to be used by visitors, customers or salesmen

PLANING

LOT ???
ZONED NC-4 NEIGHBORHOOD INSTITUTIONAL

FLOOD ZONE

ZONE "AE" ELEVATION 12

BUILDING ELEVATION

BASE FLOOD ELEVATION = 12.0'
FINISHED FLOOR ELEVATION = 14.0'

DAMMON ENGINEERING, INC.
LOUISIANA & MISSISSIPPI
www.dammonengineering.com
info@dammonengineering.com
PH: 985.649.5832
Chief Engineer: Brian Mistich, PE
554 Old Spanish Trail
Slidell, LA 70458

REVISIONS

#	DESCRIPTION	DATE

SEAL:

NEW OFFICE WAREHOUSE
NATAL CONSTRUCTION
NELLIE DRIVE
SLIDELL, LA 70458

The plans & drawings and specifications, designs and arrangements represented herein are the property of Dammon Engineering, and no part thereof shall be used, loaned or copied without the consent of Dammon Engineering. Do not scale drawings. Report any errors or omissions to Dammon Engineering. Read contract and review drawings or specifications and contract documents before commencing work.

JOB No:	2452
DATE:	08-02-2023
DRAWN BY:	CKD
CHECKED BY:	JMS

SHEET TITLE:
SITE PLAN

DRAWING NUMBER:
C101

SHEET No: 3 of 1