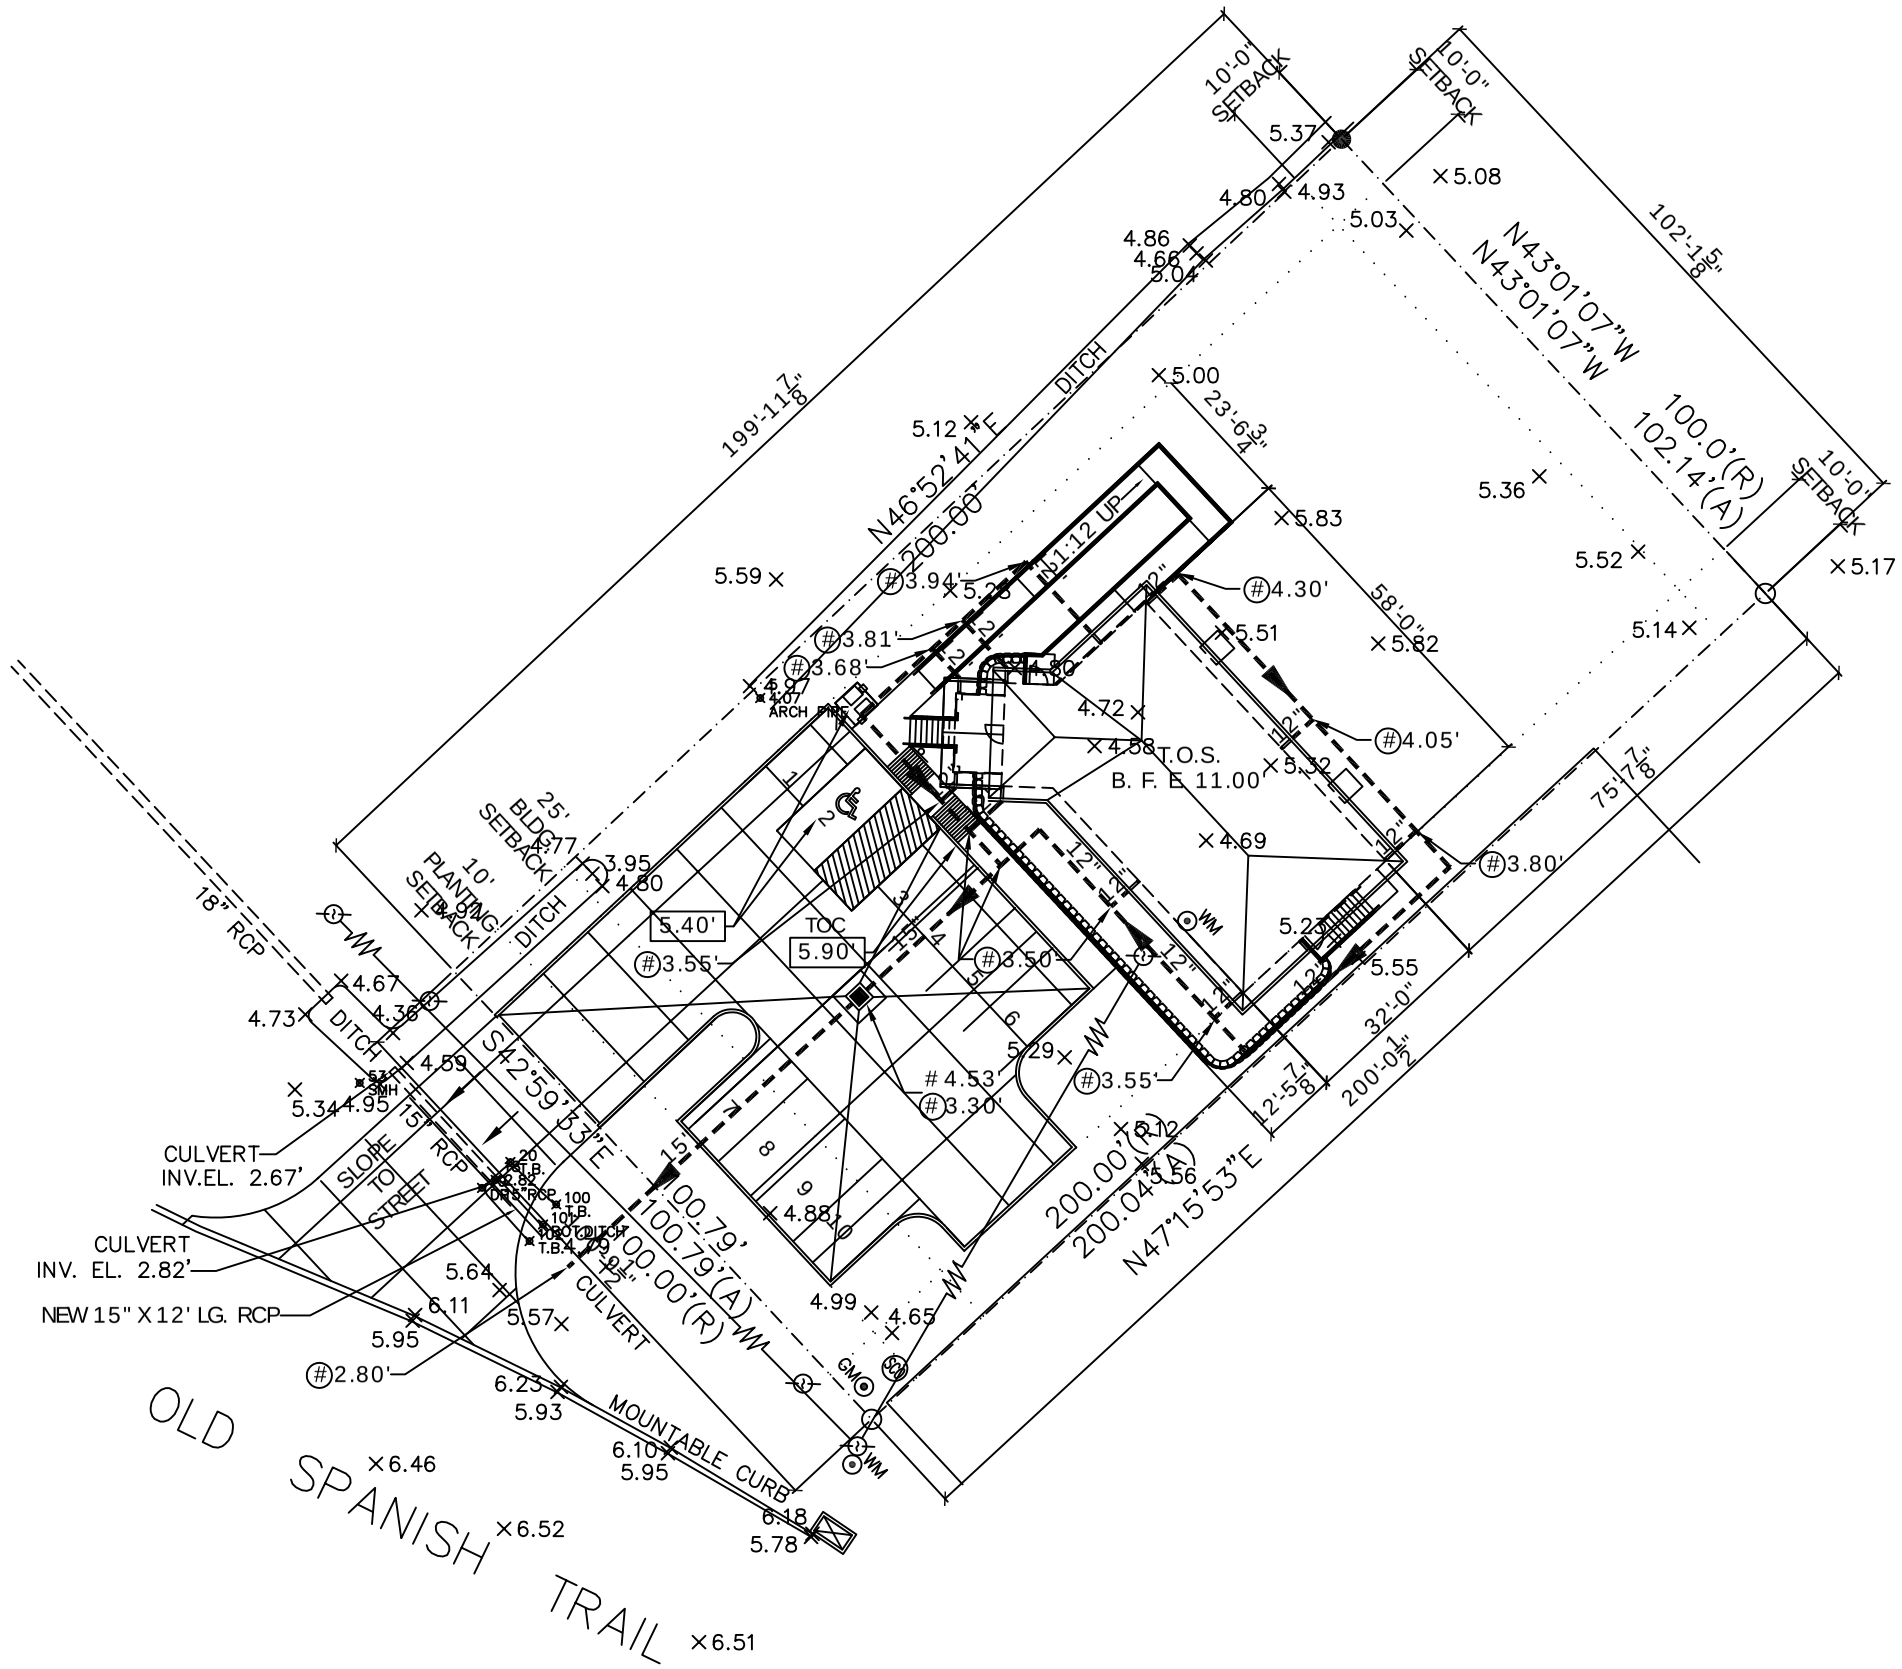


## PAVING PLAN

SCALE: 1"= 30'-0"