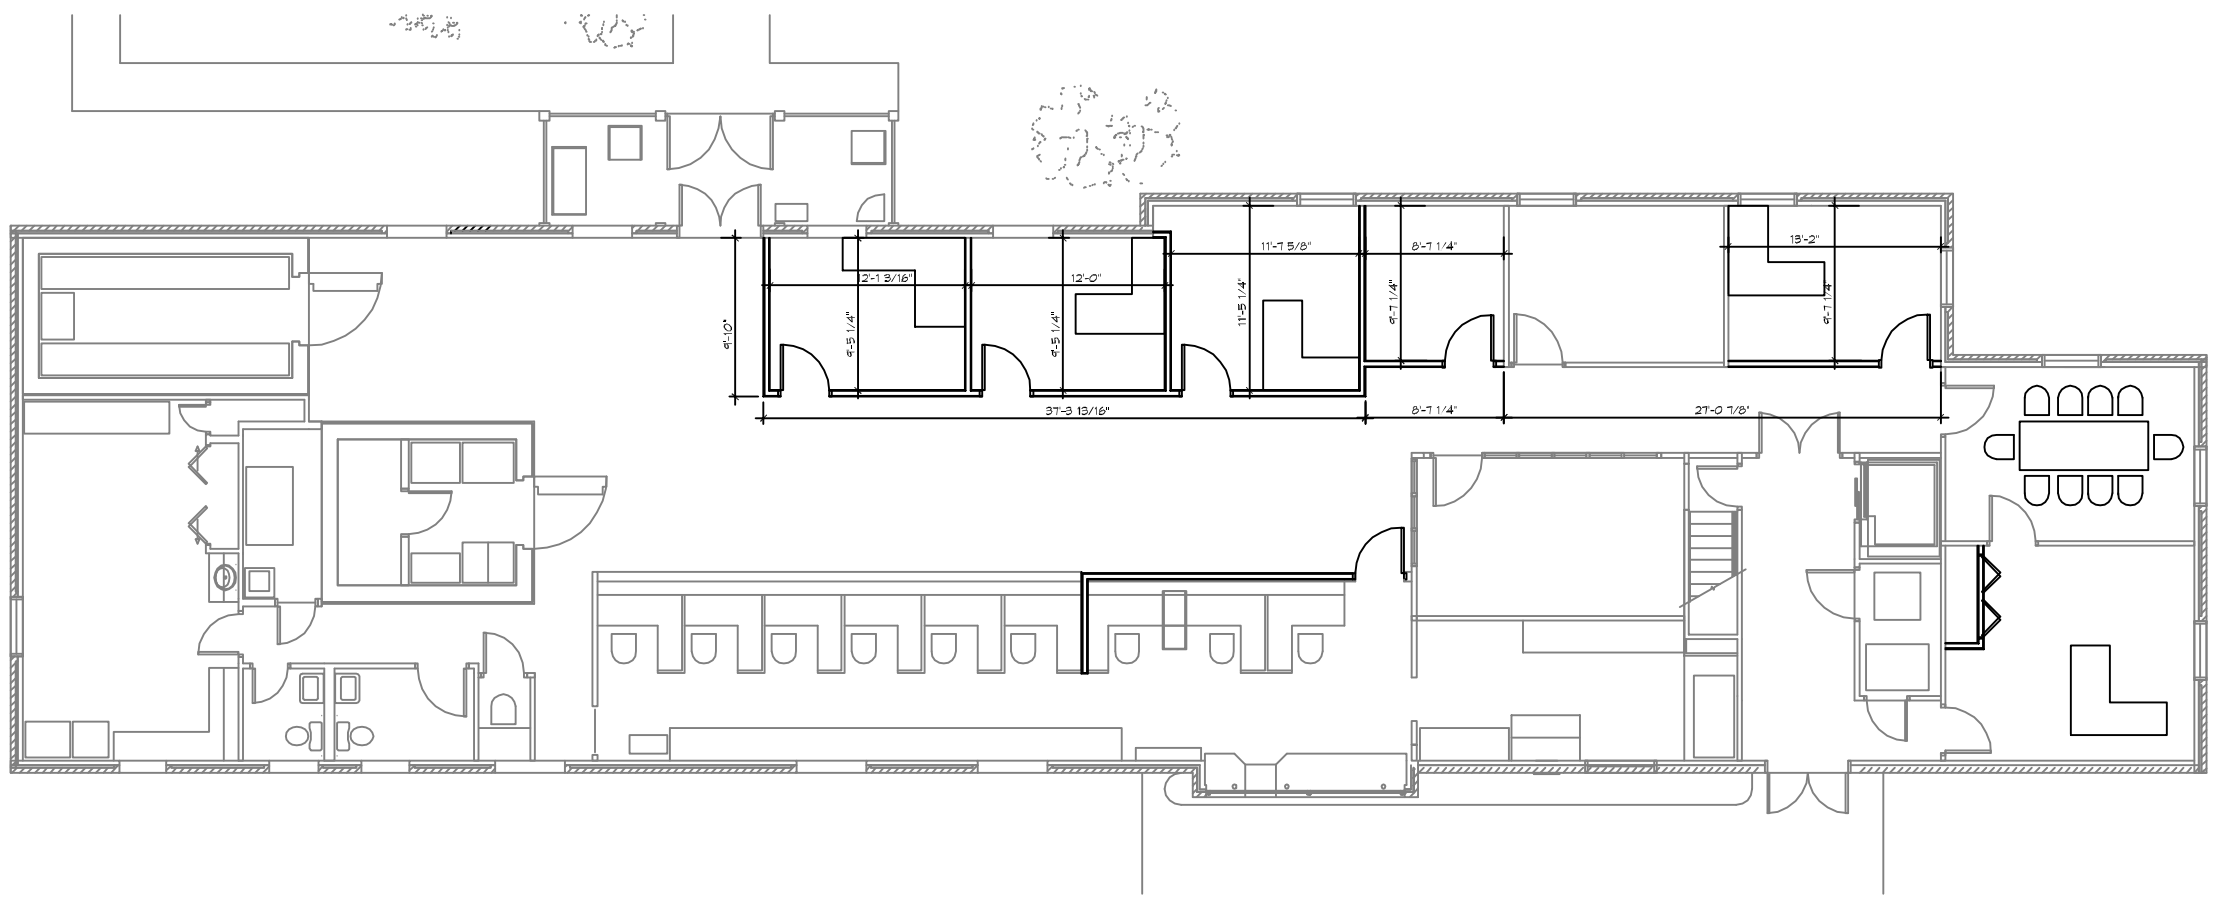

1 NEW FLOOR PLAN
SCALE: 3/16" = 1'-0"

DAMMON ENGINEERING, INC.
LOUISIANA & MISSISSIPPI
Chief Engineer: Brian Mistich, PE
554 Old Spanish Trail
Slidell, LA 70458
www.dammonengineering.com
info@dammonengineering.com
PH: 985.641.5950 F: 985.641.5950

#	DESCRIPTION	DATE

REVISIONS

PRELIMINARY NOT FOR CONSTRUCTION

RENOVATIONS TO EXISTING BUILDING
ST TAMMANY FEDERAL CREDIT UNION
850 PONTCHARTRAIN DRIVE
SLIDELL LA 70458

JOB No: 850 | DATE: 01-05-17
DRAWN BY: JTL | CHECKED BY: BAM

THESE PLANS AND SPECIFICATIONS ARE THE PROPERTY OF DAMMON ENGINEERING, INC. AND SHALL NOT BE USED FOR ANY PURPOSE OTHER THAN THE CONSTRUCTION OF THE PROJECT FOR WHICH THEY WERE PREPARED. THESE PLANS AND SPECIFICATIONS SHALL NOT BE REPRODUCED, CHANGED OR PLACED IN THE HANDS OF ANYONE OTHER THAN THE OWNER OR HIS REPRESENTATIVES FOR ANY PURPOSE WHICH HAS NOT BEEN SPECIFICALLY APPROVED BY DAMMON ENGINEERING, INC.

SHEET TITLE:
ARCHITECTURAL FLOOR PLAN

DRAWING NUMBER:
A101

SHEET No: 2 of 11