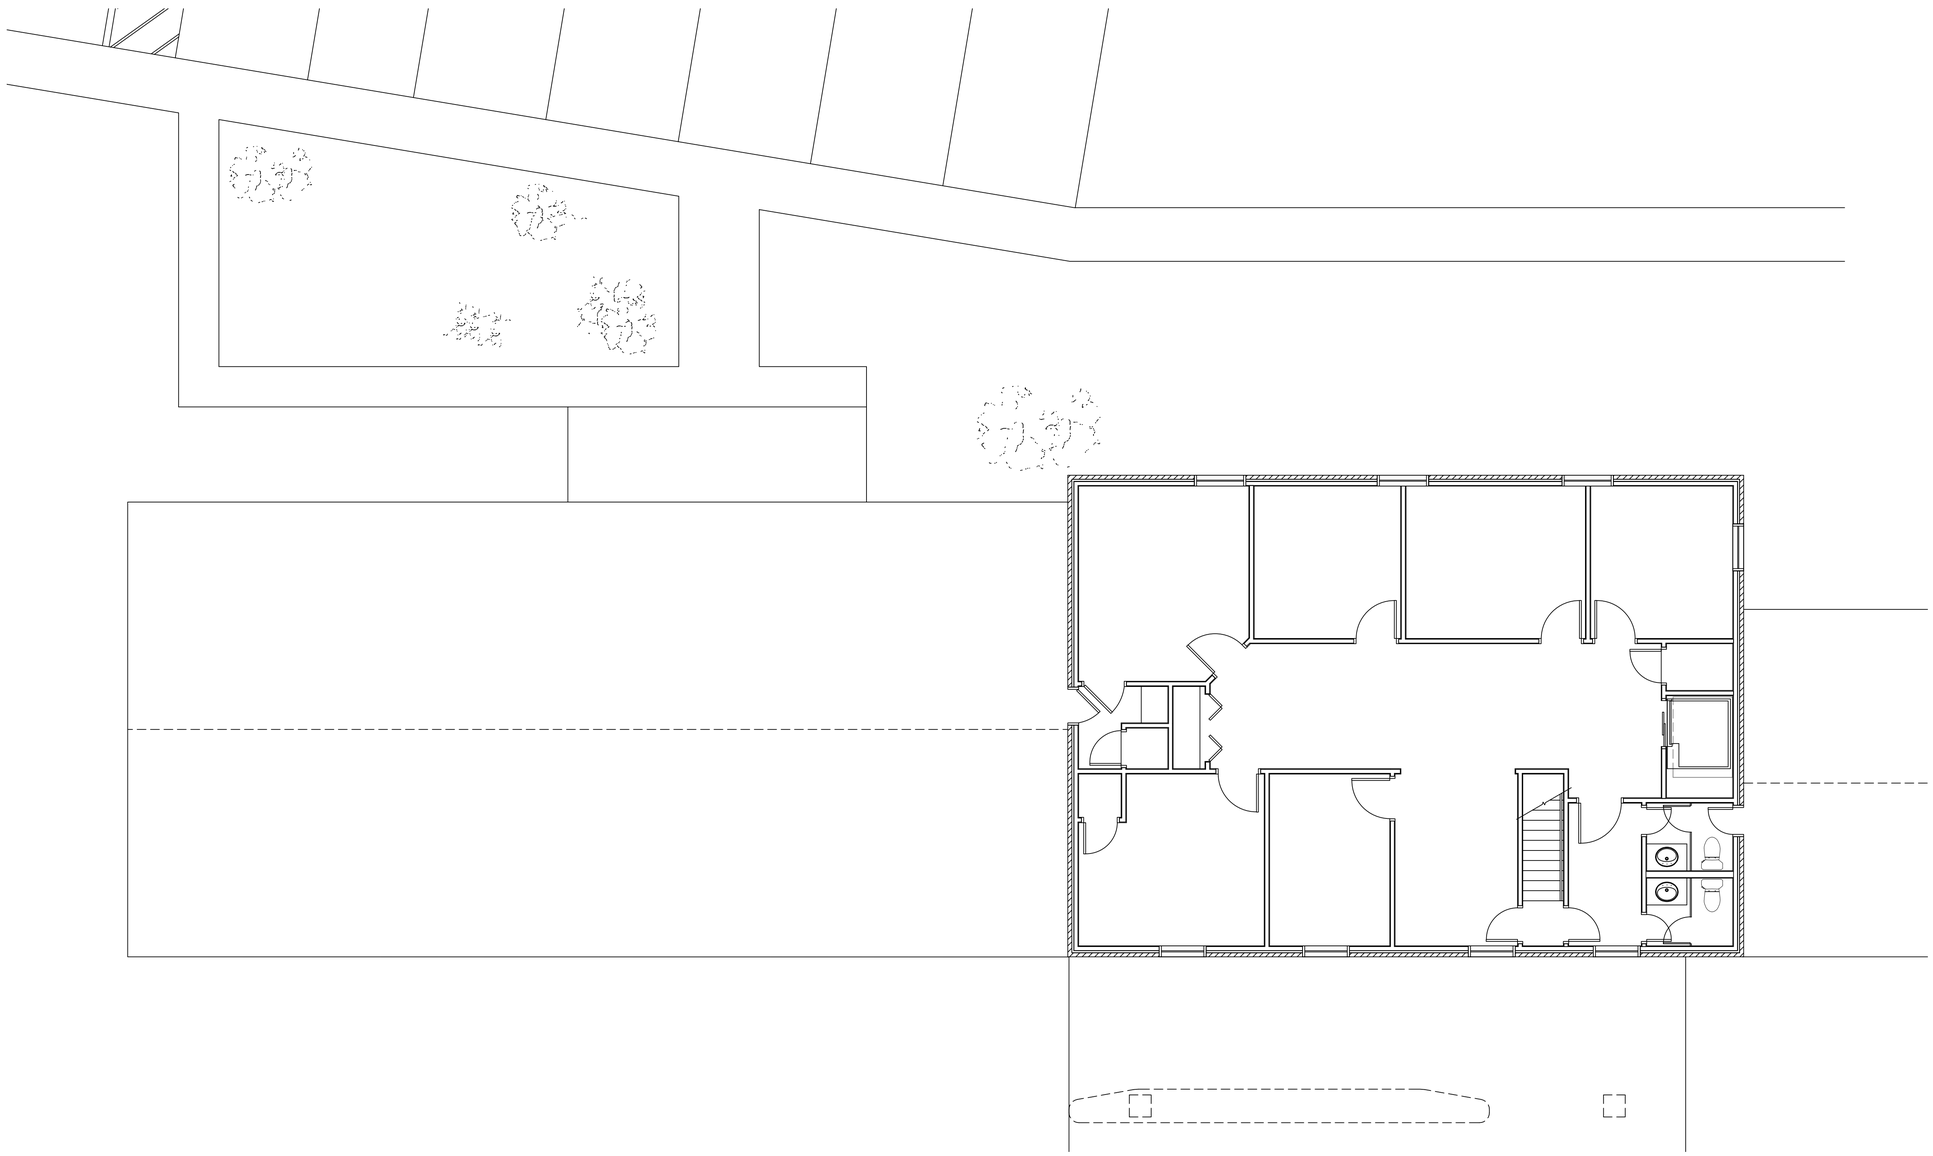

1 SECOND FLOOR PLAN
SCALE: 3/16" = 1'-0"

N

DAMMON ENGINEERING, INC.
LOUISIANA & MISSISSIPPI
Chief Engineer: Brian Mistich, PE
554 Old Spanish Trail
Slidell, LA 70458
www.dammonengineering.com
info@dammonengineering.com
PH: 985.649.5832

#	DESCRIPTION	DATE

REVISIONS

ST TAMMANY FEDERAL CREDIT UNION
550 PONTCHARTRAIN DRIVE
SLIDELL LA 70458

JOB No: 2306
DATE: 02-13-17
DRAWN BY: CKD
CHECKED BY: JMS

These drawings are the property of Dammon Engineering, and are not to be used for any other project, nor shall they be loaned, copied or reproduced in any form without the written consent of Dammon Engineering. Only those drawings and data bearing the seal of Dammon Engineering, and signed, dated and/or initialed shall be valid for construction purposes. Any other drawings and data not so sealed, signed, dated and/or initialed are for reference purposes only. No rights to the data contained in these documents are to be assigned to any other persons or entities without written consent of Dammon Engineering.

SHEET TITLE:
EXIST SECOND FLOOR PLAN

DRAWING NUMBER:
A102

SHEET No: 3 of 3

FILE NAME: J:\- Dammon\2306 - St Tammany Federal Credit Union 550 Pontchartrain Drive\Drawings\Current Drawings\A102-Floor Plan.dwg PLOT DATE & TIME: Tuesday, May 16, 2017 10:39:43 AM