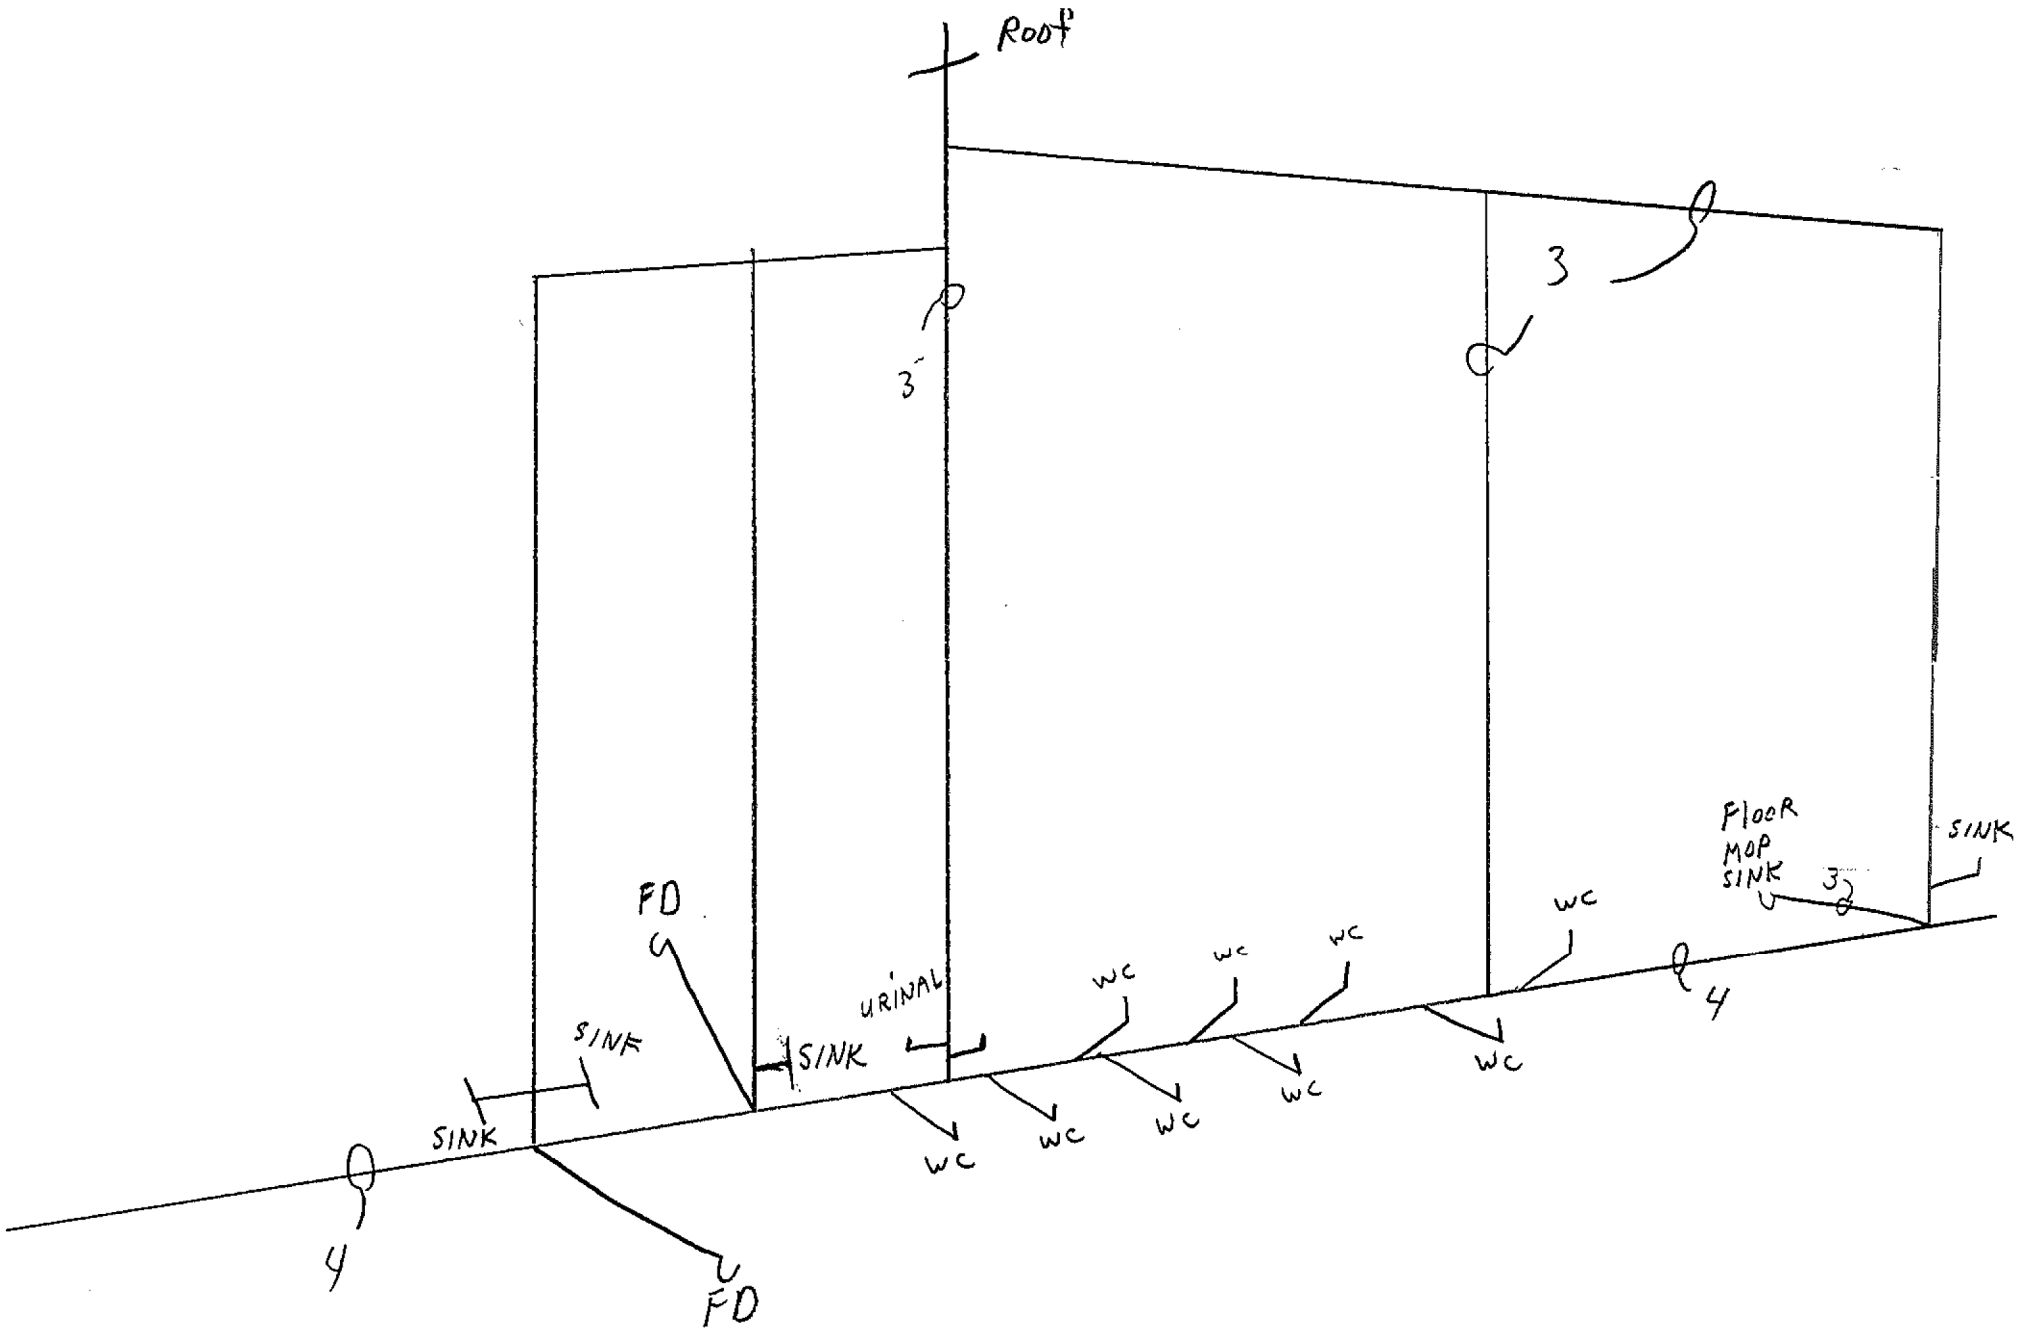
Roof
3
3
FD
SINK
SINK
SINK
URINAL
WC
WC
WC
WC
WC
WC
WC
WC
WC
FLOOR
MOP
SINK
3
SINK
4
4
FD