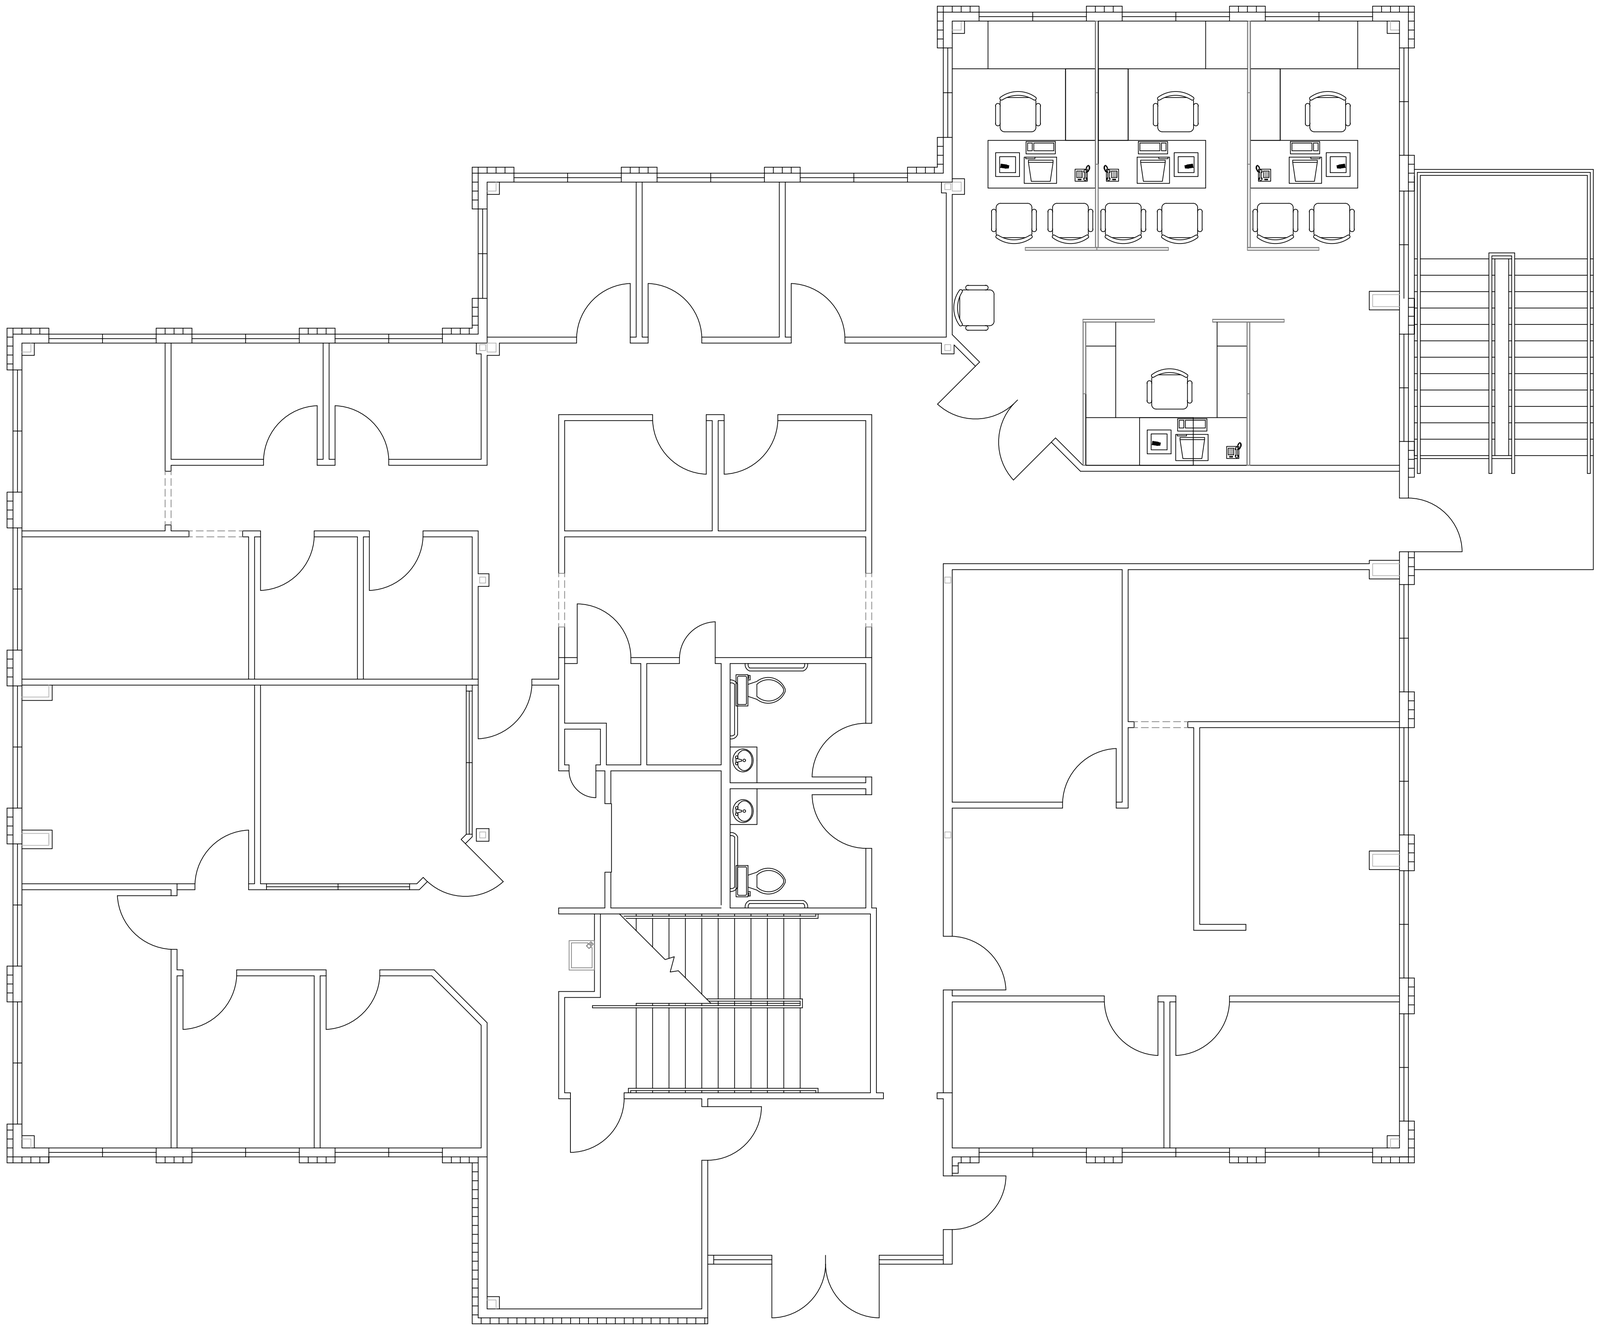

1 FIRST FLOOR PLAN
SCALE: 1/8"= 1'-0"

FIRST FLOOR

DAMMON ENGINEERING, INC.
LOUISIANA & MISSISSIPPI

Chief Engineer: Brian Mistich, PE
5544 Highway 70 Suite 7
Slidell, LA 70458

www.dammonengineering.com
info@dammonengineering.com
PH: 985.649.5832

#	DESCRIPTION	DATE

REVISIONS

SEAL:

EXISTING BUILDING LAYOUT

ENGEL & VOLKERS SLIDELL

820 OAK HARBOR BLVD.
SLIDELL, LA. 70458

JOB No: 2024 | DATE: 04-24-2024
DRAWN BY: CASD | CHECKED BY: JMS

The drawings and specifications contained herein are the property of Dammon Engineering, and shall not be reproduced or used for other projects without the consent of Dammon Engineering. Visual contact with these drawings and specifications shall constitute prima facie evidence of the acceptance of these restrictions.

SHEET TITLE:
FIRST FLOOR PLAN

DRAWING NUMBER:
A100

SHEET No: 1 of 2

FILE NAME: J:\- Offices\Aaron Oak Harbor\Current Drawings\A100 - First Floor Plan.dwg OUT DATE & TIME: Monday, April 29, 2024 10:44:33 AM

FILE NAME: J:\-- Offices\Work Job Number\Current Drawings\A102 - Second Floor Plan.dwg PLOT DATE & TIME: Monday, April 29, 2024 10:44:50 AM

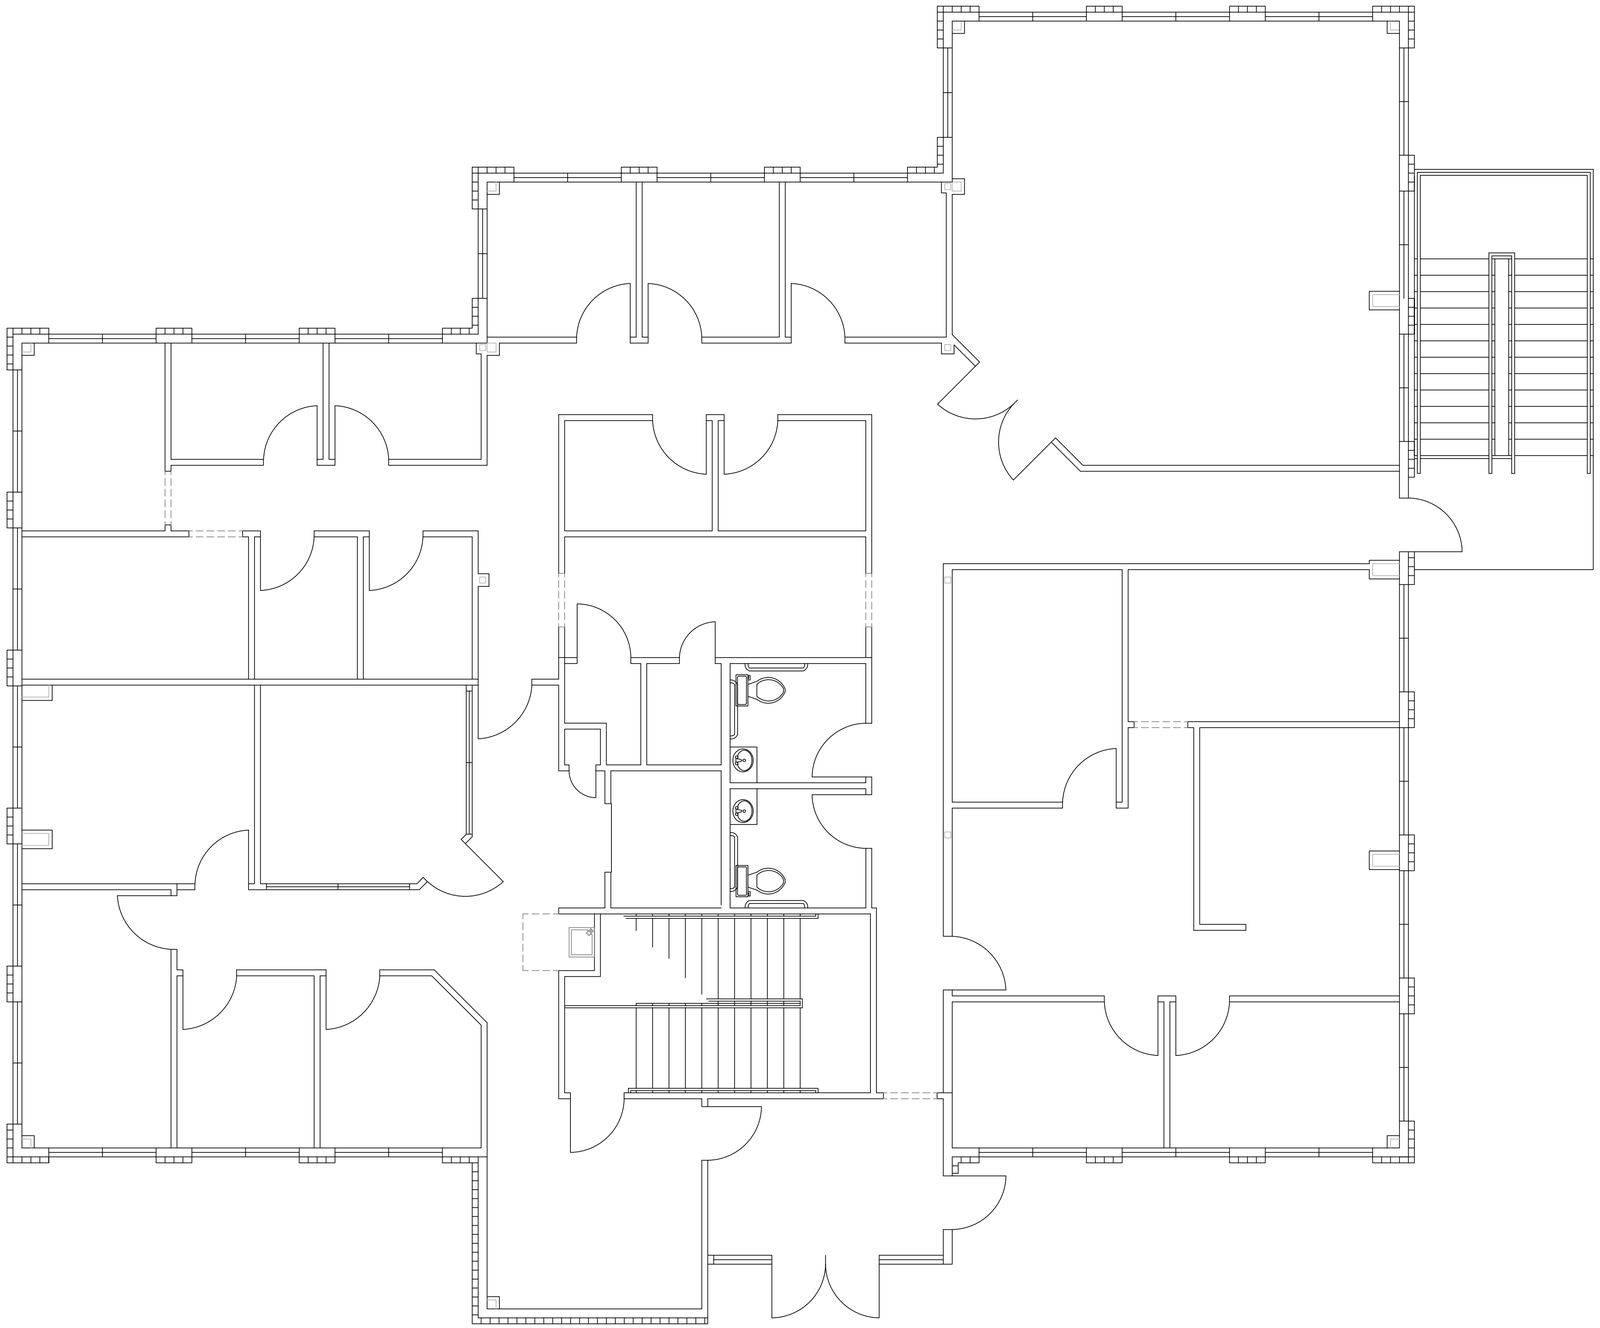

N

2 SECOND FLOOR PLAN

SCALE: 1/8"= 1'-0"

SECOND FLOOR

DAMMON ENGINEERING, INC.
LOUISIANA & MISSISSIPPI

Chief Engineer: Brian Mistich, PE
554 Old Spanish Trail
Slidell, LA 70458

www.dammonengineering.com
info@dammonengineering.com
PH: 985.649.5832

REVISIONS

#	DESCRIPTION	DATE

SEAL:

EXISTING BUILDING LAYOUT

ENGEL & VOLKERS SLIDELL

820 OAK HARBOR BLVD.
SLIDELL, LA. 70458

JOB No:	2024	DATE:	04-29-2024
DRAWN BY:	CAD	CHECKED BY:	JVS

Use and reuse of the property of Dammon Engineering, Inc. shall be restricted to the original site for which the plans were prepared, and publication thereof shall not be regarded as a dedication to the public. The plans and specifications are instruments of service and are the property of Dammon Engineering, Inc. whether the project for which the plans have been prepared and developed without written consent of Dammon Engineering, Inc. shall be deemed to be the producer of the plans and specifications.

SHEET TITLE:
SECOND FLOOR PLAN

DRAWING NUMBER:

A102

SHEET No: 2 of 2