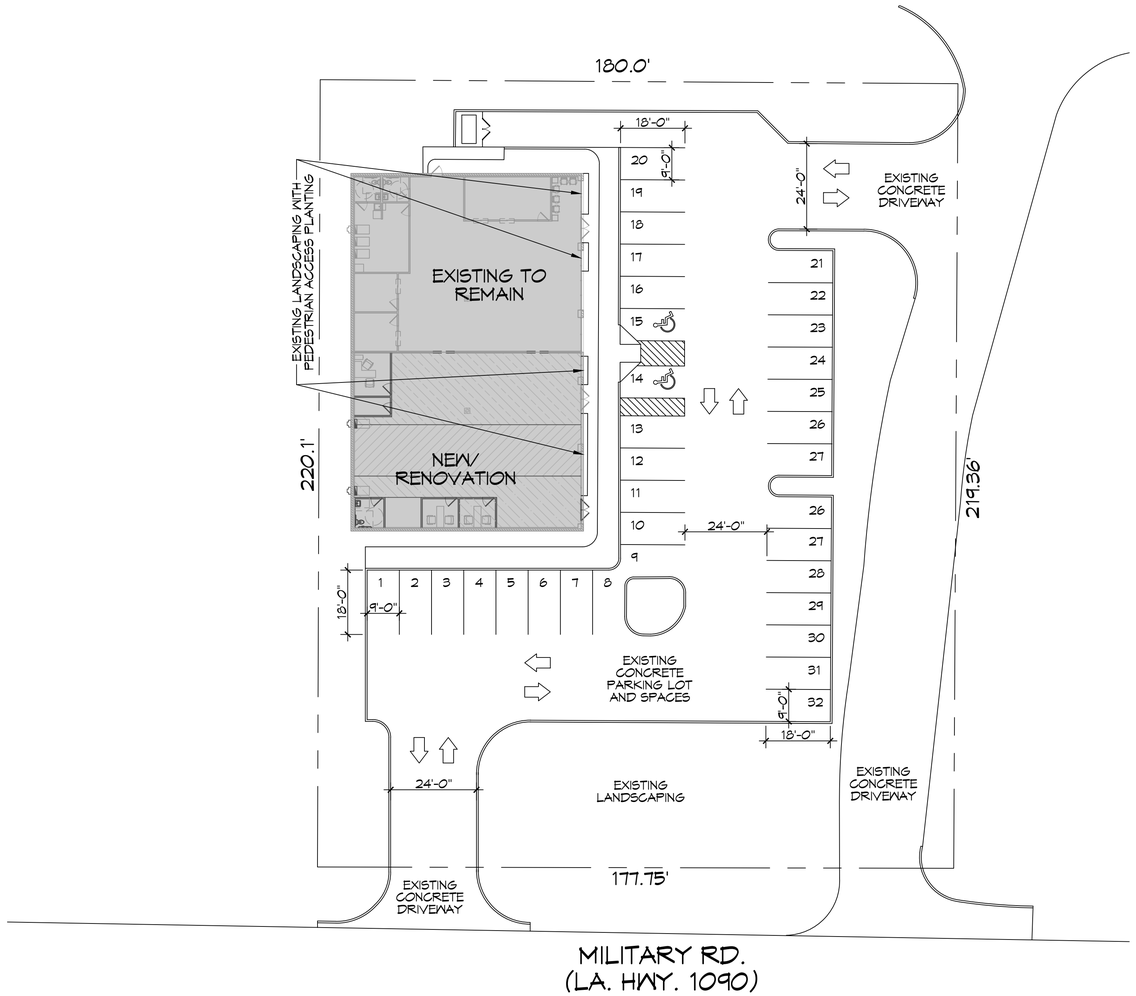

1 EXISTING SITE PLAN

SCALE: 1" = 20'-0"

DAMMON ENGINEERING, INC.
LOUISIANA & MISSISSIPPI

Chief Engineer: Brian Mistich, PE
554 Old Spanish Trail
Slidell, LA 70458

www.dammonengineering.com
info@dammonengineering.com
PH: 985.649.5832

REVISIONS

#	DESCRIPTION	DATE
1		

SEAL:

RENOVATION
ACTION PHYSICAL THERAPY & SPORTS MEDICINE

107 SOUTH MILITARY RD.
SLIDELL, LA 70461

JOB No:		DATE:	11-1-2021
DRAWN BY:	CKD	CHECKED BY:	JMS

The data, drawings and all case functions, design and arrangements represented herein, are and shall remain the property of Dammon Engineering, and no part thereof shall be loaned, copied or used in any form or manner or for any purpose without the express written permission of Dammon Engineering. Read drawings with these drawings not specifications and contractor shall verify dimensions and report any discrepancies to Dammon Engineering before proceeding with work. Do not scale drawings.

SHEET TITLE:
EXISTING SITE PLAN

DRAWING NUMBER:
C101

SHEET No: 3 of 9