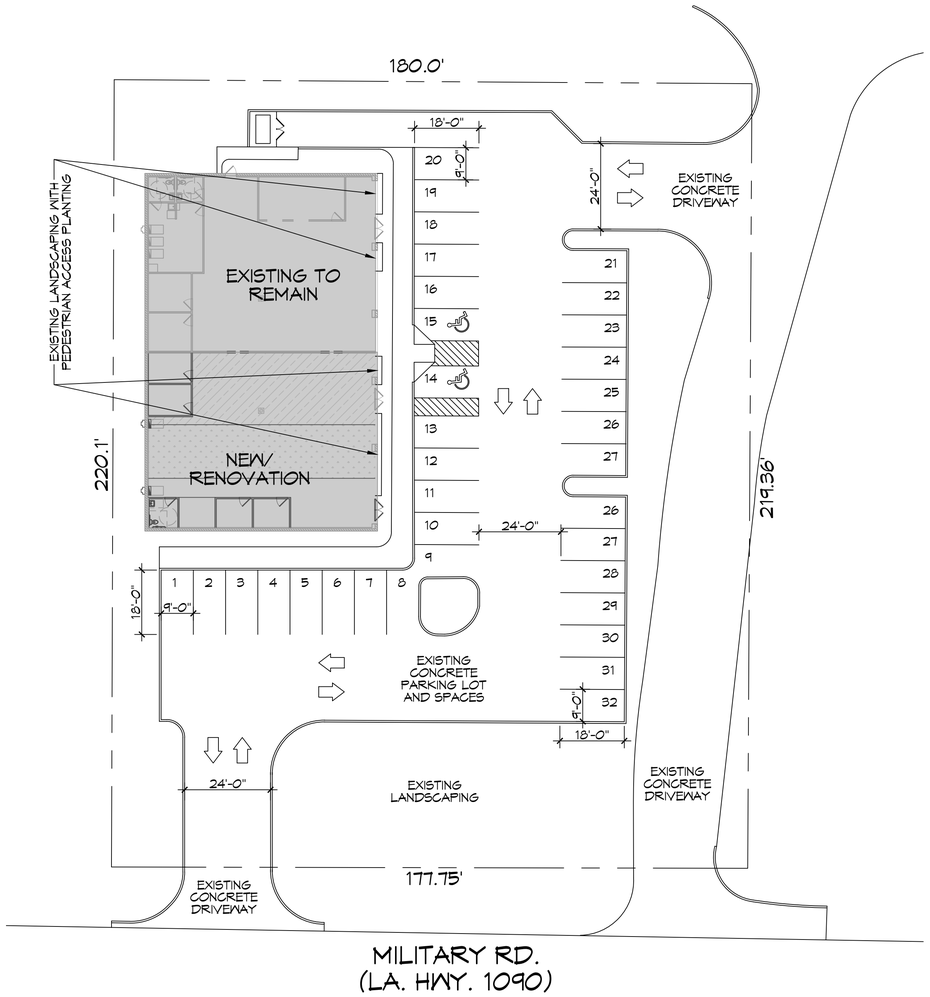

1 EXISTING SITE PLAN

SCALE: 1" = 20'-0"

DAMMON ENGINEERING, INC.
LOUISIANA & MISSISSIPPI
www.dammonengineering.com
info@dammonengineering.com
PH: 985.649.5832
Chief Engineer: Brian Mistich, PE
554 Old Spanish Trail
Slidell, LA 70458

#	DESCRIPTION	DATE
1		

REVISIONS

SEAL:

RENOVATION
ACTION PHYSICAL THERAPY & SPORTS MEDICINE
107 SOUTH MILITARY RD.
SLIDELL, LA 70461

JOB No:	2451	DATE:	11-09-2021
DRAWN BY:	CKD	CHECKED BY:	JMS

The design shown, as well as all concepts, designs and arrangements represented thereby, are and shall remain the property of Dammon Engineering, and no part thereof shall be used, reproduced or disclosed to others without the express written consent of Dammon Engineering. Any use of these drawings for purposes other than those for which they were prepared is prohibited. Any use of these drawings for purposes other than those for which they were prepared, or any modification to these drawings, shall be at the sole risk of the person or entity making such use or modification. Dammon Engineering, Inc. Shall not be liable for any damages or liabilities arising out of such unauthorized use or modification.

SHEET TITLE:
EXISTING SITE PLAN

DRAWING NUMBER:
C101

SHEET No: 3 of 9