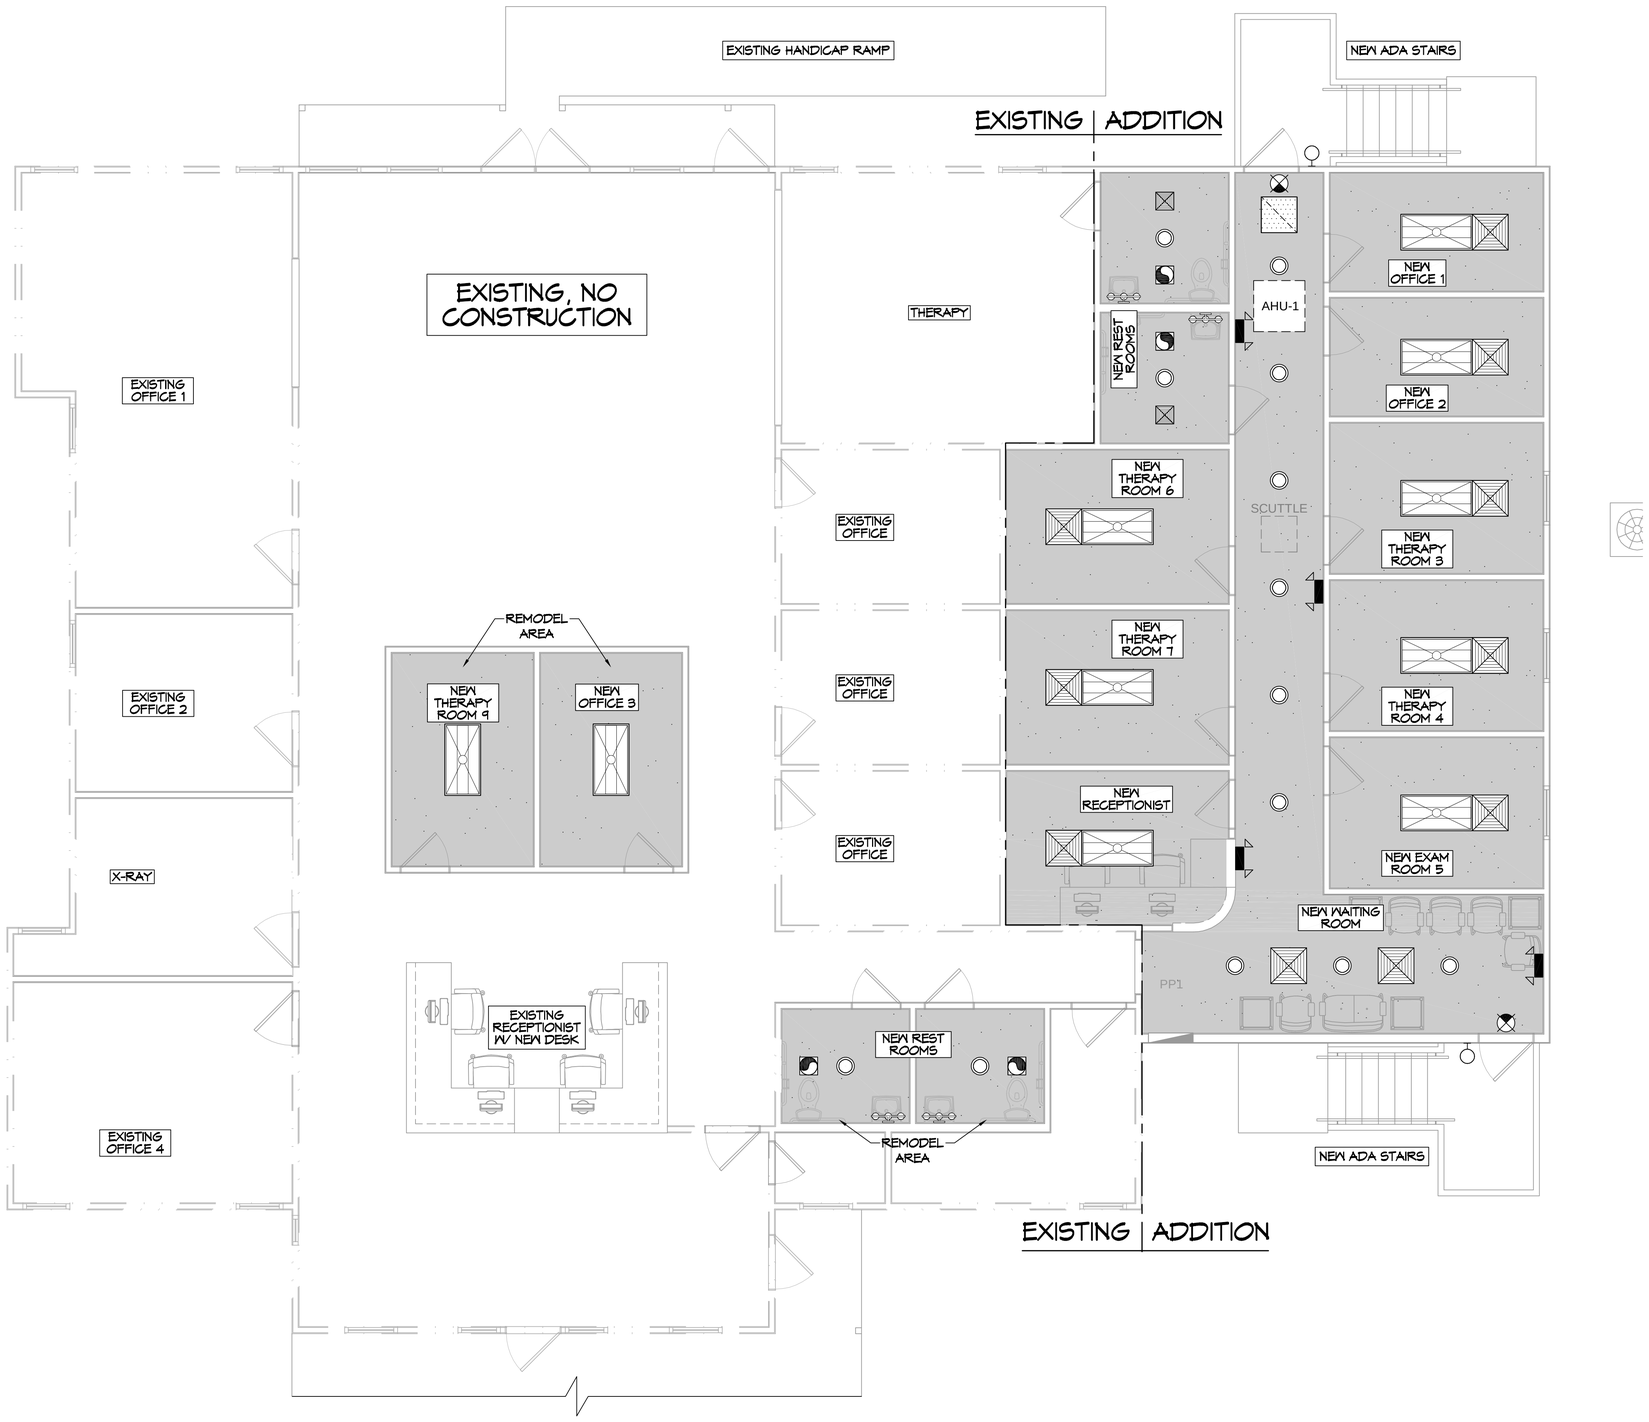

15 REFLECTED CEILING PLAN

SCALE: 1/4"= 1'-0"

RCP NOTES

1. ALL CEILING HEIGHTS INDICATED ON PLANS ARE FROM TOP OF FINISH FLOOR TO UNDERSIDE OF FINISH CEILING UNLESS OTHERWISE NOTED.
2. REFER TO PARTITION TYPES FOR WALL/PARTITION ASSEMBLY AND INFORMATION.
3. SEE SHEET E101 FOR LIGHT FIXTURE TYPES. SEE MECHANICAL DRAWINGS FOR DIFFUSER AND GRILLE TYPES.
4. PROVIDE ADEQUATE CLEARANCES FOR DUCTS AND RELATED APPURTENTANT ITEMS NECESSARY TO MAINTAIN THE SPECIFIED CEILING HEIGHT ABOVE THE FINISH FLOOR FOR LIGHT FIXTURES.
5. PROVIDE HANGER AND SAFETY WIRE FOR LIGHT FIXTURES, SPEAKERS, AND AIR SUPPLY/RETURN DIFFUSERS (AS REQUIRED).
6. ALL ELEMENTS SUSPENDED FROM THE DECK THAT OVERHANGS A PEDESTRIANS WAY SHALL BE A MINIMUM OF 80 INCHES ABOVE THE WALKING SURFACE AS MEASURED FROM THE BOTTOM OF THE OBSTRUCTION.

NOTE:
REPLACE NECESSARY FIXTURES CAUSED BY REMODEL

LEGEND

- GYPSUM BOARD W/ SHEETROCK
- HVAC RETURN AIR GRILL
- HVAC SUPPLY AIR DIFFUSER
- EXHAUST FAN
- EXIT LIGHT
- EMERGENCY WALL LIGHT
- LED FLUORESCENT LIGHT FIXTURE
- RECESSED LIGHT
- WALL SCONCE
- MIRROR LIGHT

DAMMON ENGINEERING, INC.
LOUISIANA & MISSISSIPPI
www.dammonengineering.com
info@dammonengineering.com
PH: 985.649.5832
Chief Engineer: Brian Mistich, PE
54 Old Spanish Trail
Slidell, LA 70458

REVISIONS

#	DESCRIPTION	DATE

SEAL:

LA HEALTH SOLUTIONS
56634 BOSKWORTH ST.
SLIDELL, LA 70458

DATE: 04-20-2022
JOB No: JA5MN
CHECKED BY: JMS
DRAWN BY: JA5MN

The drawings and specifications contained herein are the property of Dammon Engineering, and shall not be loaned, used or disclosed to others without the written consent of Dammon Engineering. The drawings and specifications are to be used only for the project for which they have been prepared and developed without alteration or consent of Dammon Engineering.

SHEET TITLE:
REFLECTED CEILING PLAN

DRAWING NUMBER:
A103

SHEET No: 7 of 12

FILE NAME: J:_ Offices\Dr Lab la health\Drawings\Current Drawings\A103 - RCP.dwg PLOT DATE & TIME: Wednesday, April 20, 2022 3:20:09 PM