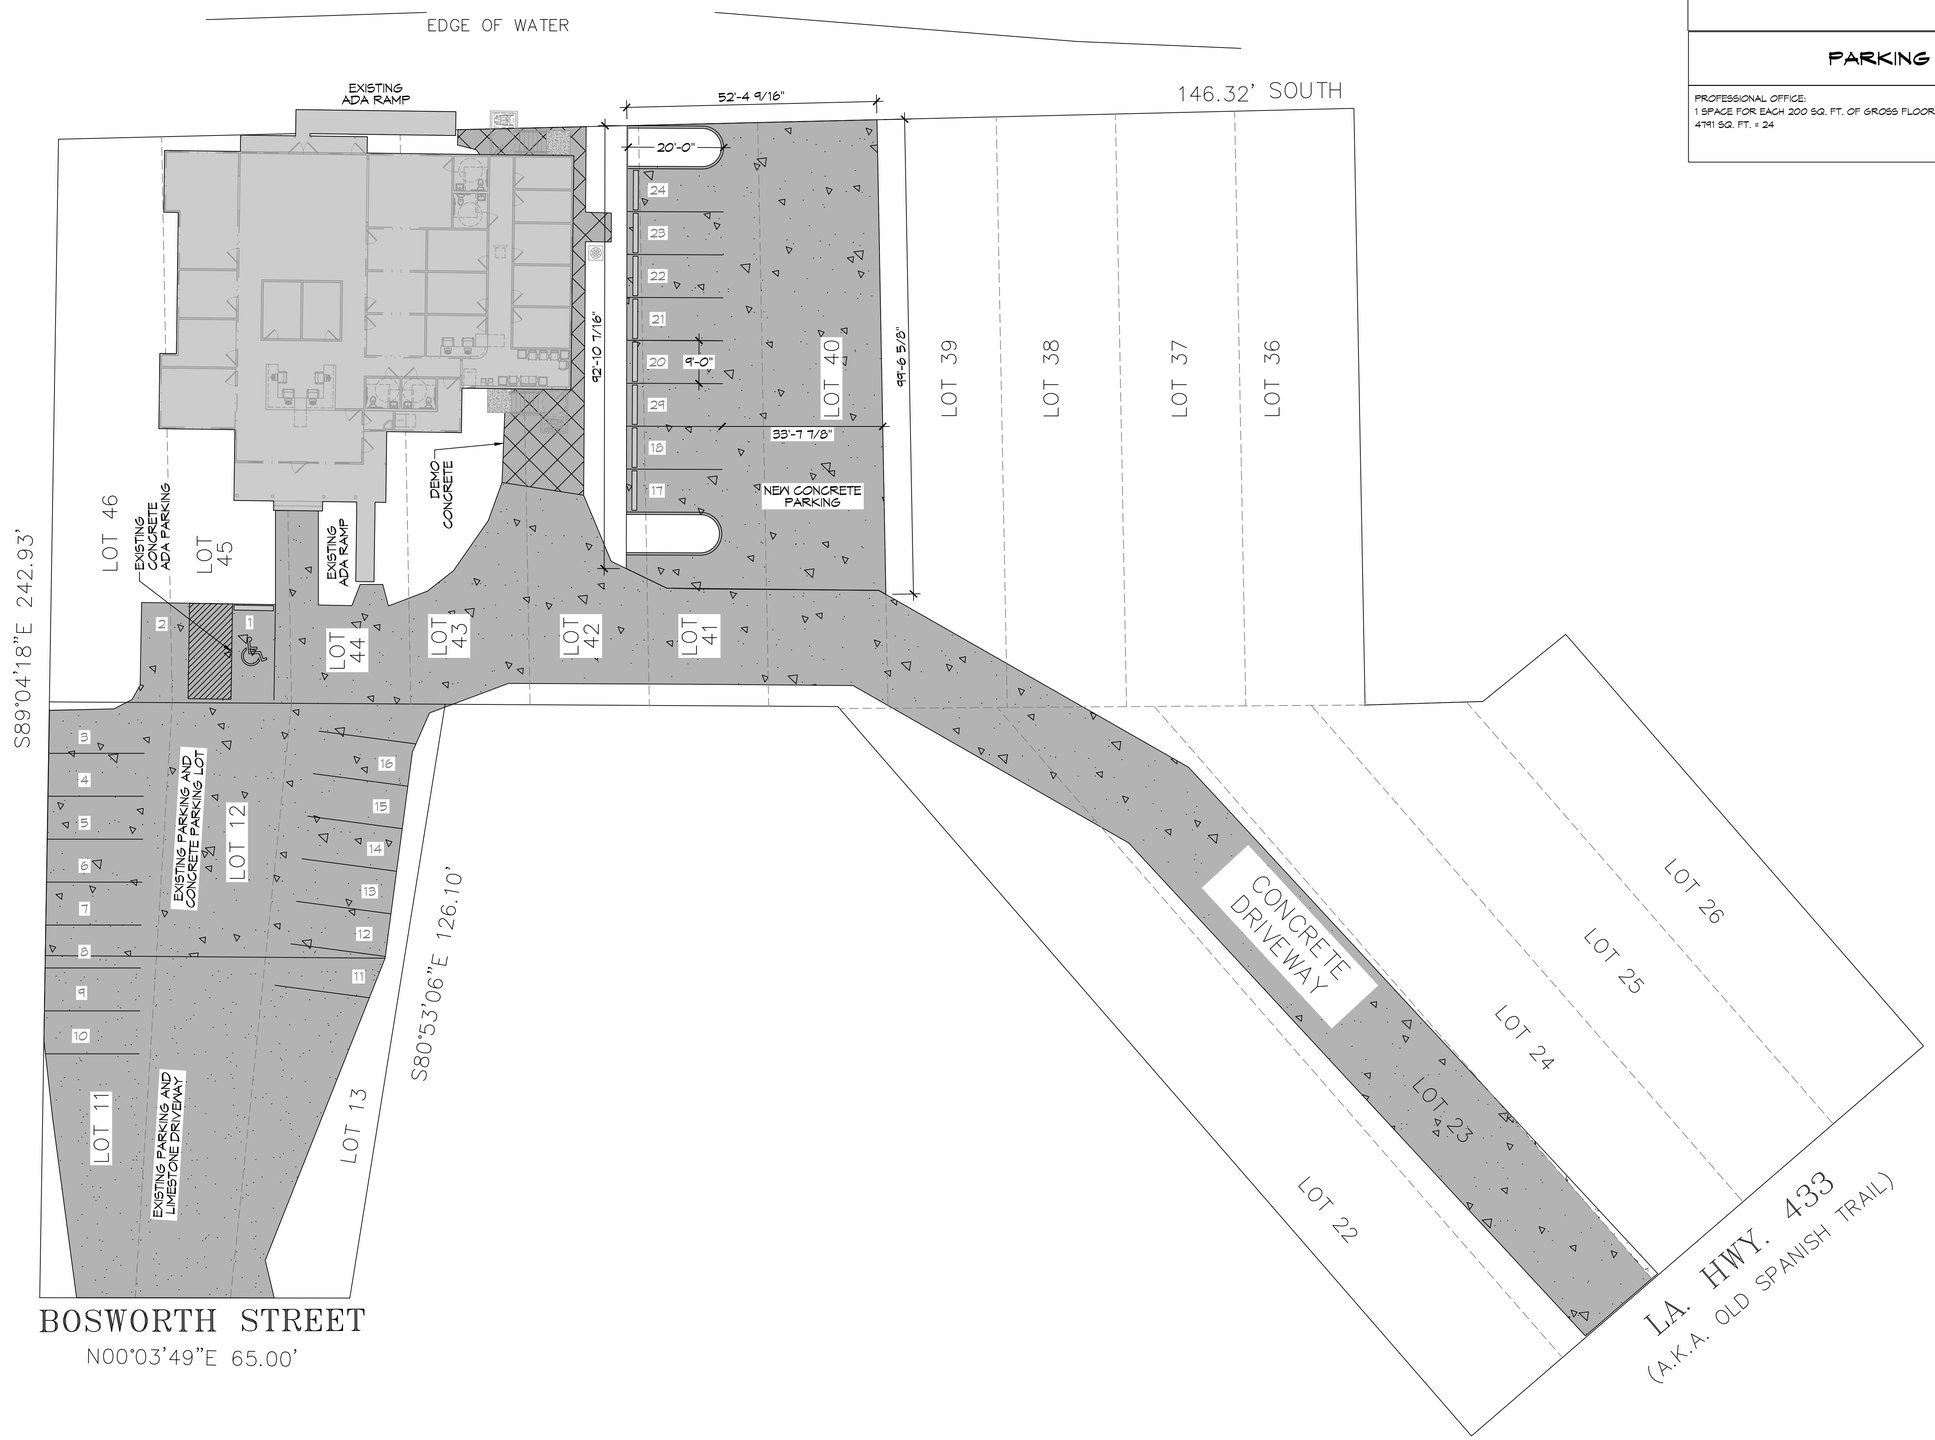

6 SITE PLAN
SCALE: 1" = 15'-0"

PLANNING

ZONED C-2 COMMERCIAL DISTRICT

PARKING

PROFESSIONAL OFFICE:
1 SPACE FOR EACH 200 SQ. FT. OF GROSS FLOOR SPACE
4791 SQ. FT. ÷ 24

DAMMON ENGINEERING, INC.
LOUISIANA & MISSISSIPPI
www.dammonengineering.com
info@dammonengineering.com
PH: 985.649.5832
Chief Engineer: Brian Mistich, PE
554 Old Spanish Trail
Slidell, LA 70458

#	DESCRIPTION	DATE

REVISIONS

SEAL:

Missing or invalid ref
File: P:\Stamps\Brian
Sheet: 1

LA HEALTH SOLUTIONS
56654 BOSWORTH ST.
SLIDELL, LA 70458

JOB No:		DATE:	06-13-2022
DRAWN BY:	CKD	CHECKED BY:	JMS

SHEET TITLE:
SITE PLAN

DRAWING NUMBER:
C101

SHEET No: 3 of 12