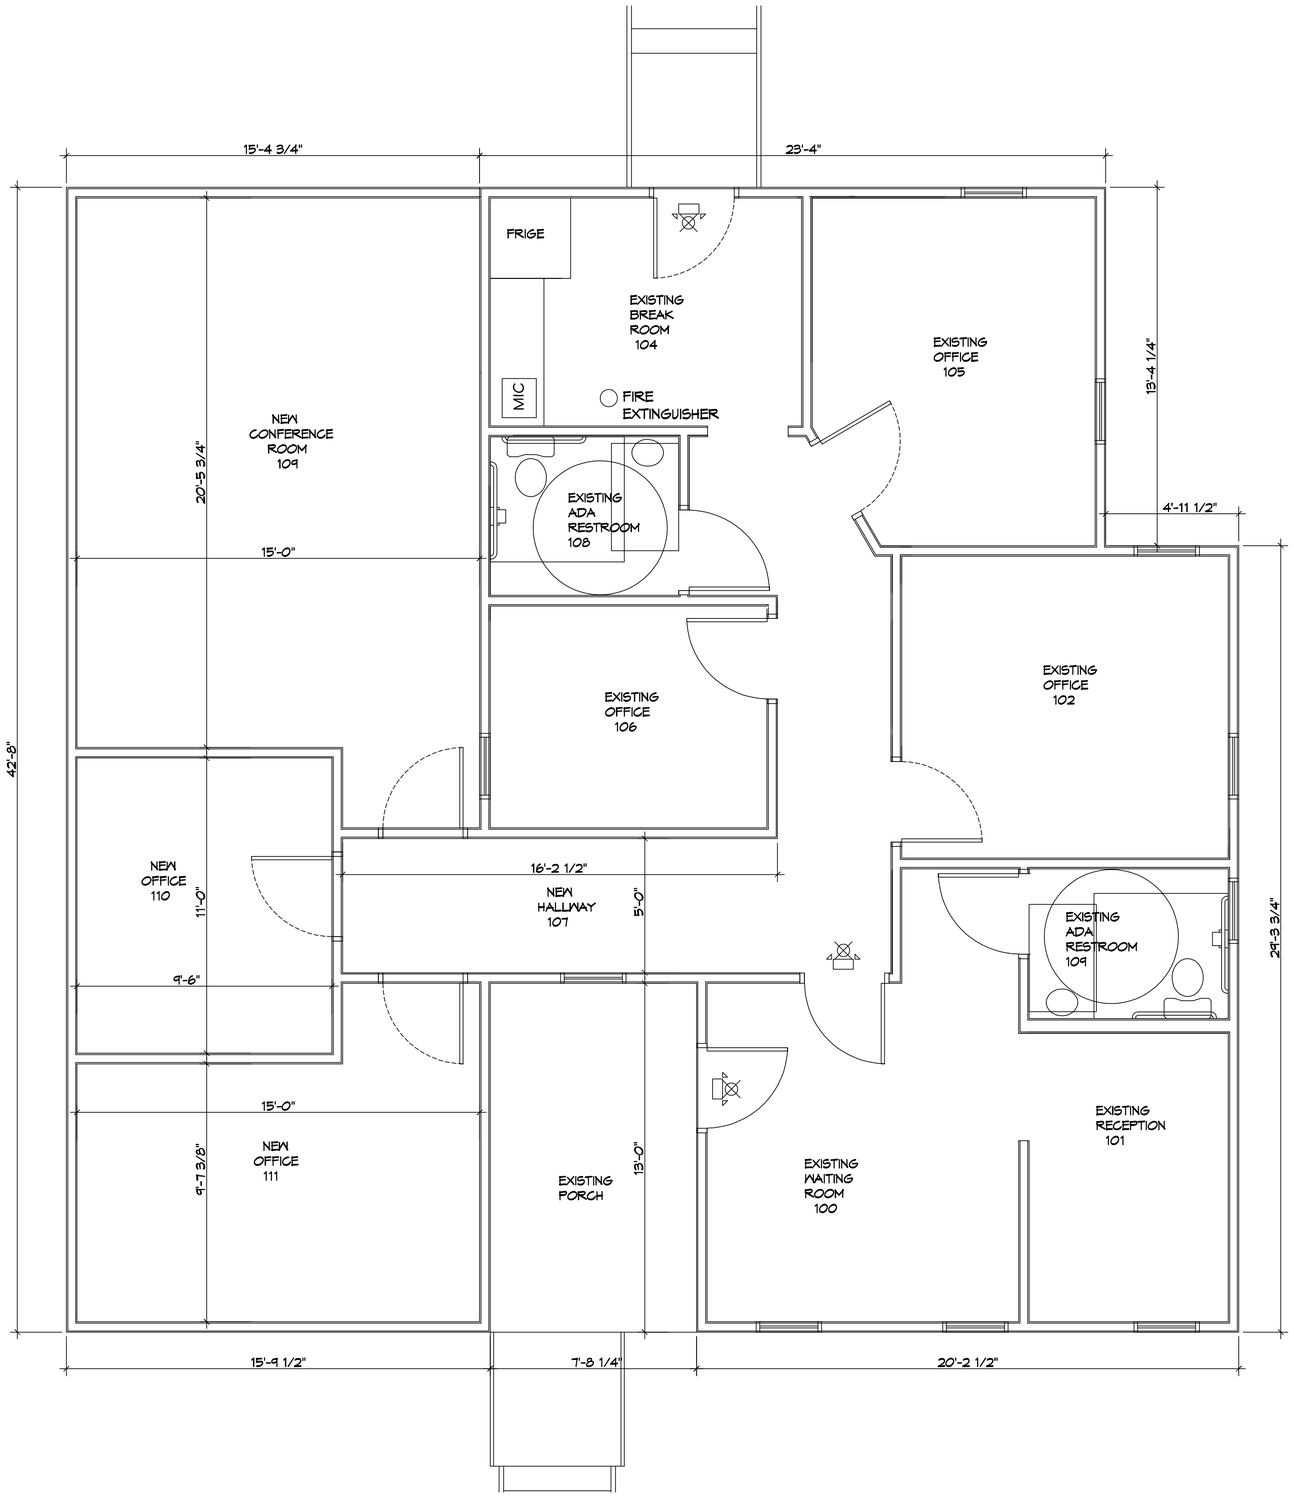

1 FLOOR PLAN
SCALE: 3/8" = 1'-0"

DAMMON ENGINEERING, INC.
LOUISIANA & MISSISSIPPI

www.dammonengineering.com
info@dammonengineering.com
PH: 985.649.5832

Chief Engineer: Brian Mistich, PE
5540 Highway 190 East
Slidell, LA 70458

#	DESCRIPTION	DATE

REVISIONS

SEAL:

FLEUR DE LIS TITLE COMPANY

442 FRENAUX AVE
SLIDELL, LA. 70458

JOB No:	DATE: 10/18/2021
DRAWN BY: JTL	CHECKED BY: CKD

This plan, specification, or other document, regardless of medium, is and shall remain the property of Dammon Engineering, Inc. and no part thereof shall be used or reproduced without the express written consent of Dammon Engineering, Inc. Any such use or reproduction shall be at the user's sole risk and without liability to Dammon Engineering, Inc. Any such use or reproduction of a project for which the plans were prepared and developed architect or other consent of Dammon Engineering, Inc. shall be subject to payment of all fees due to Dammon Engineering, Inc.

SHEET TITLE:
FLOOR PLAN

DRAWING NUMBER:
A1

SHEET No: 09 of 1

FILE NAME: J:\- Offices\Architect data & Resources and\A1 Floor Plan.dwg PLOT DATE & TIME: Thursday, September 16, 2021 4:45:06 PM