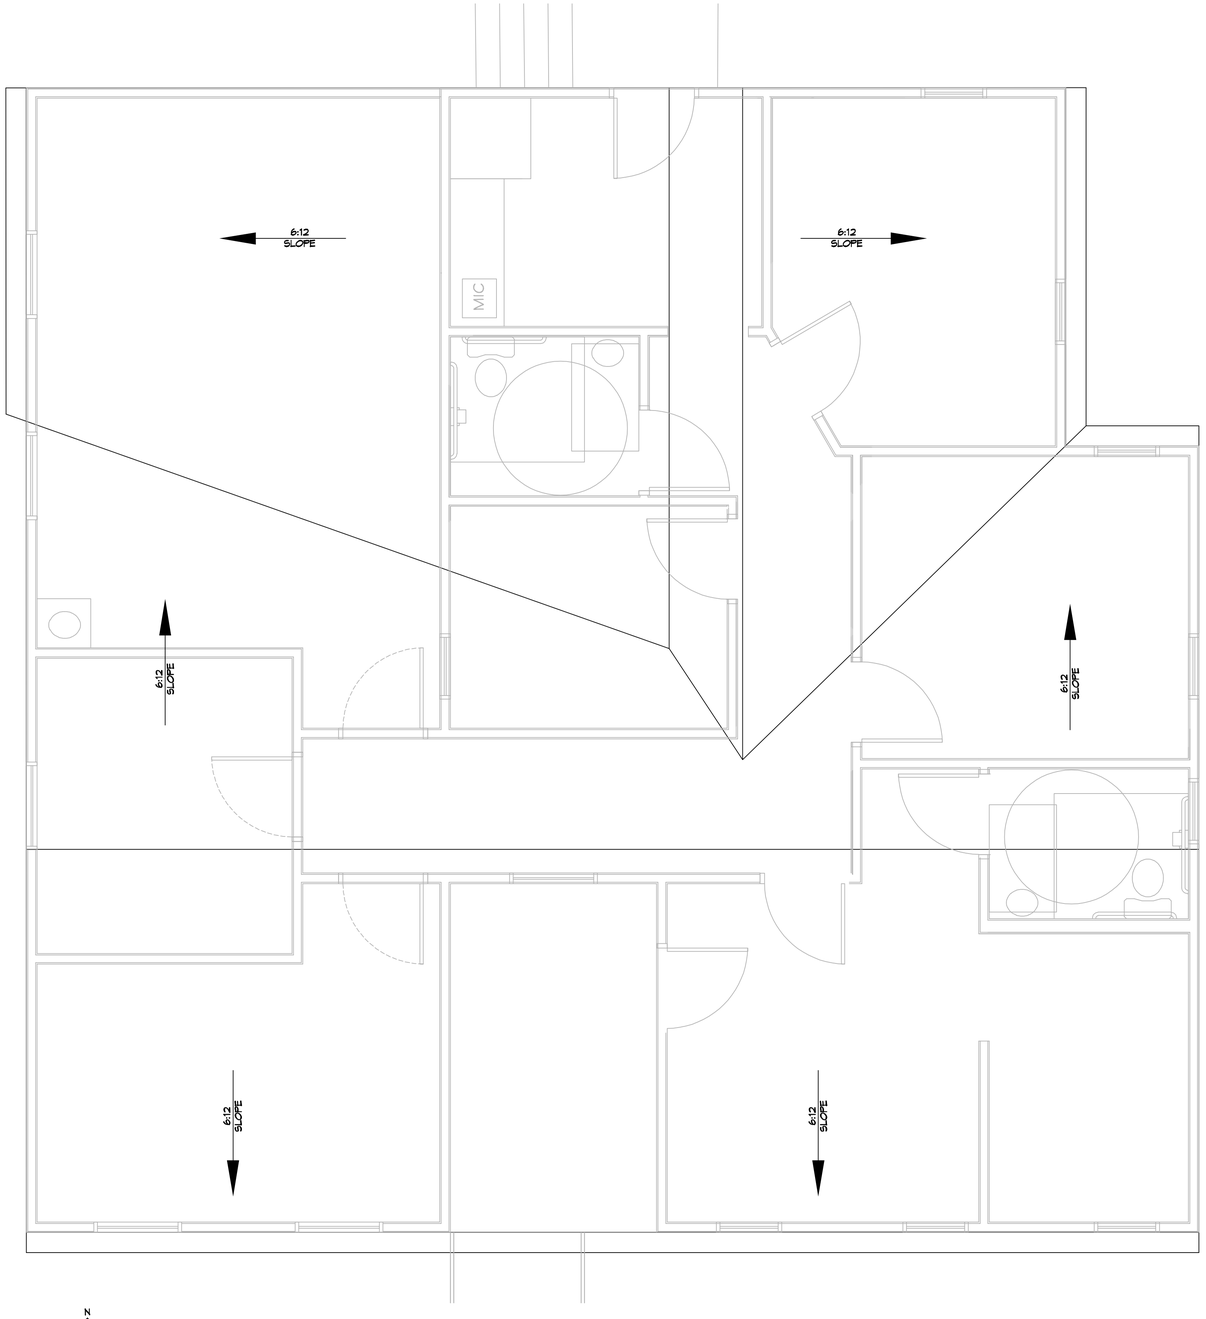

4 ROOF PLAN
SCALE: 3/8" = 1'-0"

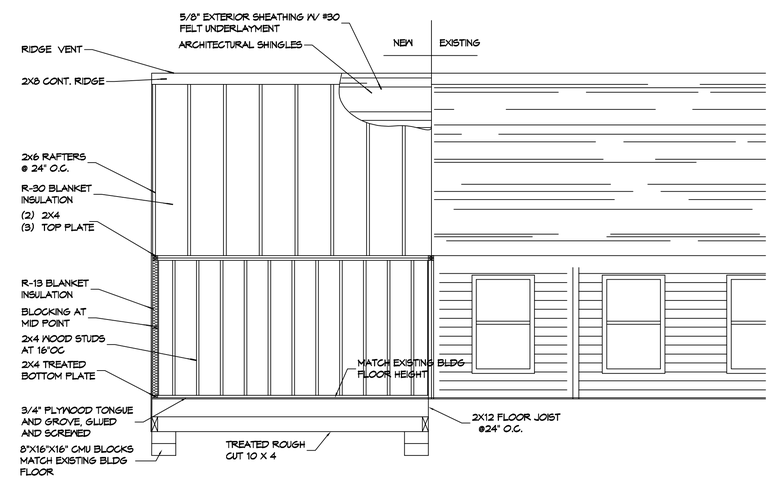

5 PARTIAL SECTION
SCALE: 3/8" = 1'-0"

DAMMON ENGINEERING, INC.
LOUISIANA & MISSISSIPPI
www.dammonengineering.com
info@dammonengineering.com
PH: 985.649.5832
Chief Engineer: Brian Mistich, PE
5540 Ouiskamo Trail
Slidell, LA 70458

#	DESCRIPTION	DATE

REVISIONS

SEAL:

FLEUR DE LIS TITLE COMPANY
442 FREBIAUX AVE
SLIDELL, LA. 70458

JOB No:	
DATE:	11-18-21
DRAWN BY:	CKD
CHECKED BY:	JMS

The design, drawings and specifications, including but not limited to electronic media versions thereof, as an instrument of service, are and shall remain the property of Dammon Engineering, and may not be reused or reproduced without the written consent of Dammon Engineering. Any reuse without written consent by Dammon Engineering for any purpose other than that authorized by Dammon Engineering is prohibited. Dammon Engineering is not responsible for any modifications made to these documents without the written consent of Dammon Engineering.

SHEET TITLE:
ROOF PLAN

DRAWING NUMBER:
A102

SHEET No: 5 of 9