BLDG CODE INFORMATION

1. OCCUPANCY TYPE (BUSINESS)
2. CONSTRUCTION TYPE (VB)
3. OCCUPANCY LOAD 1000 SQ.FT. / 100 = (10 OCCUPANTS)
4. EXIT REQUIRMENTS (2)

GENERAL FLOOR PLAN NOTES

1. DIMENSIONS ARE FINISH SURFACE TO STUD SURFACE UNLESS OTHERWISE NOTED.
2. REFER TO SHEET G1 FOR TYPICAL MOUNTING HEIGHTS AND REQUIRED ADAAG FLOOR CLEARANCES.

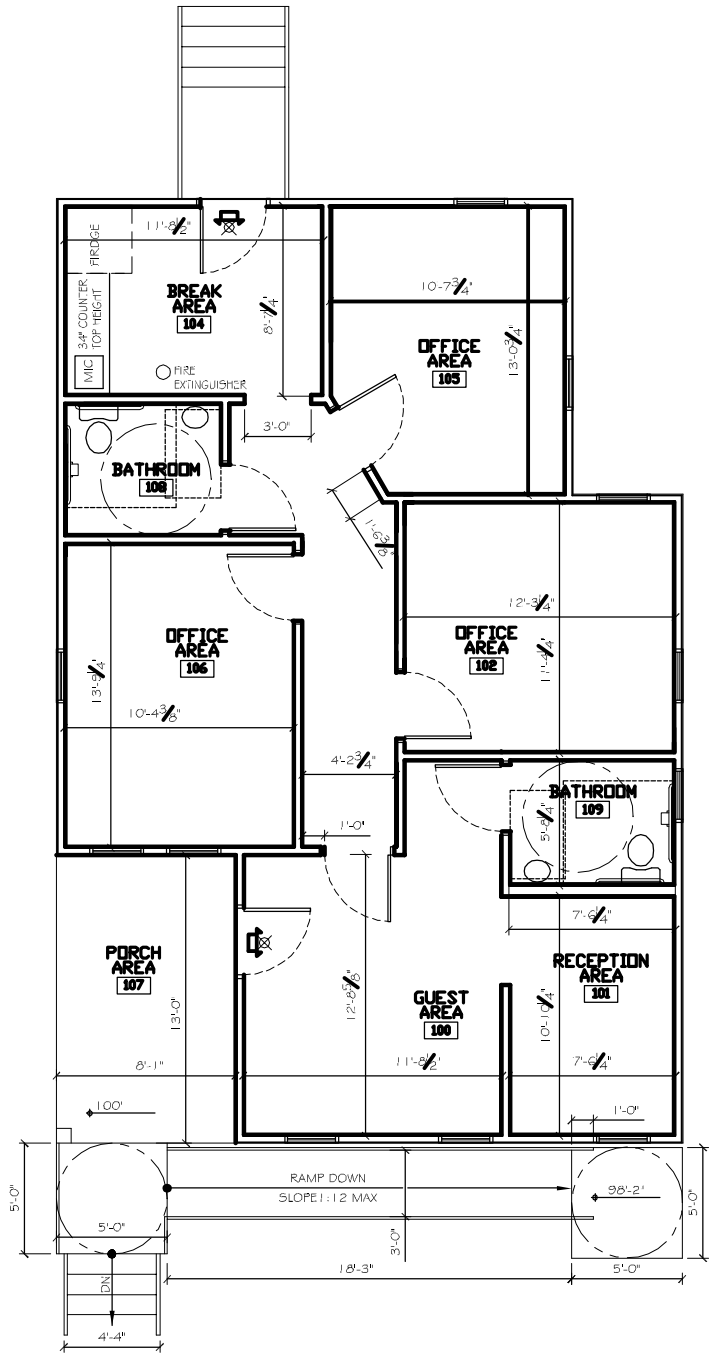

1 FLOOR PLAN
SCALE: 1/4" = 1'-0"

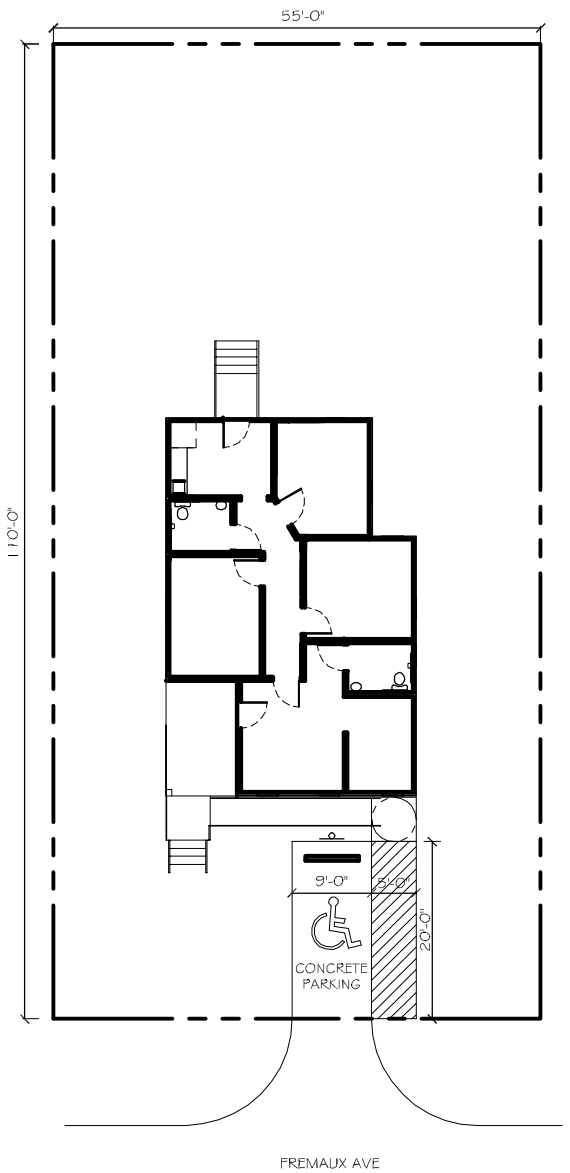

1 SITE PLAN
SCALE: 1"=10'

DAMMON ENGINEERING, INC.
Architects & Engineers
www.dammonengineering.com
info@dammonengineering.com
PH: 985.649.5832
F: 985.641.5950
Chief Architect: Kevin J. Kinchen, NCARB
Chief Engineer: Brian Mistich, PE
554 Old Spanish Trail
Slidell, LA 70458

REVISIONS

#	DESCRIPTION	DATE

SEAL:

SIV PROPERTIES
442 FREMAUX AVE
SLIDELL, LA 70458

JOB No:	2014	DATE:	12-03-14
DRAWN BY:	CKD	CHECKED BY:	KJK

SHEET TITLE:
SITE PLAN
& FLOOR PLAN

DRAWING NUMBER:
A-1

SHEET No: 02 of 02