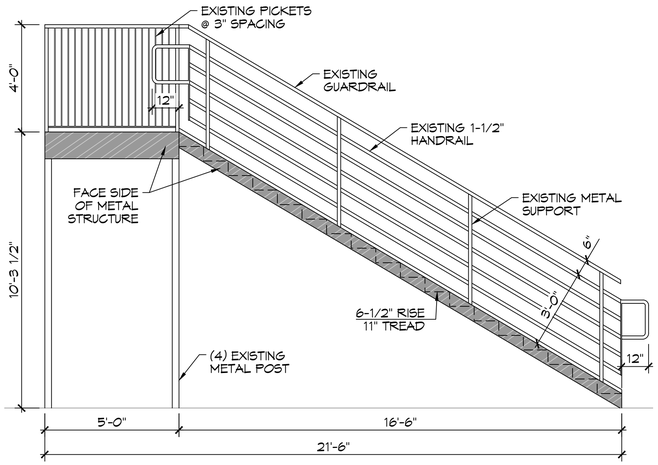

4 LEVEL TWO STAIR PLAN

SCALE: 3/8"= 1'-0" EXISTING

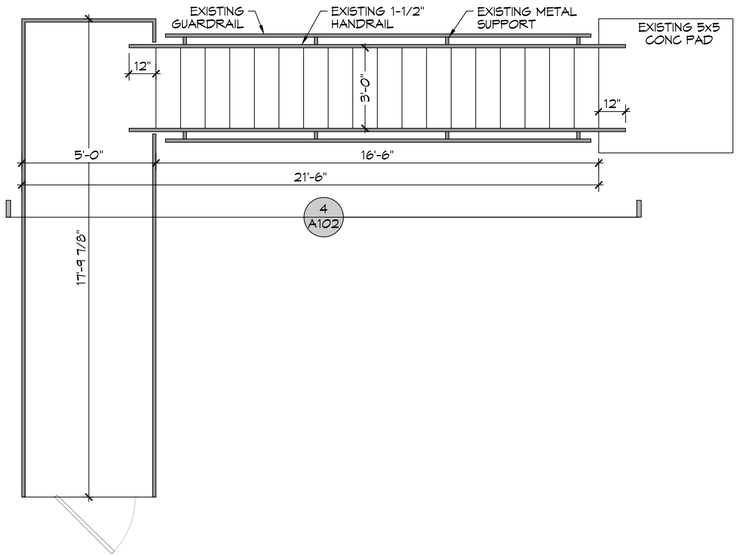

A LEVEL TWO STAIR PLAN

A102 | A101

SCALE: 3/8" = 1'-0" EXISTING

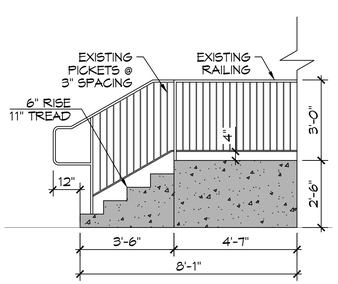

7 FRONT STAIR ELEVATION

SCALE: 3/8"= 1'-0" EXISTING

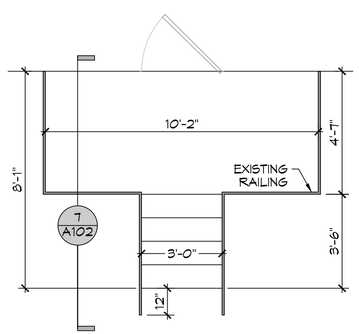

D FRONT STAIR PLAN

A102 | A101

SCALE: 3/8" = 1'-0" EXISTING

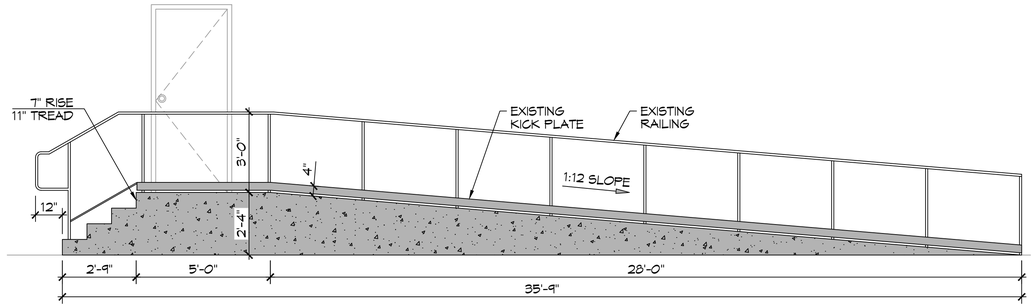

5 REAR STAIR & RAMP ELEVATION

SCALE: 3/8"= 1'-0" EXISTING

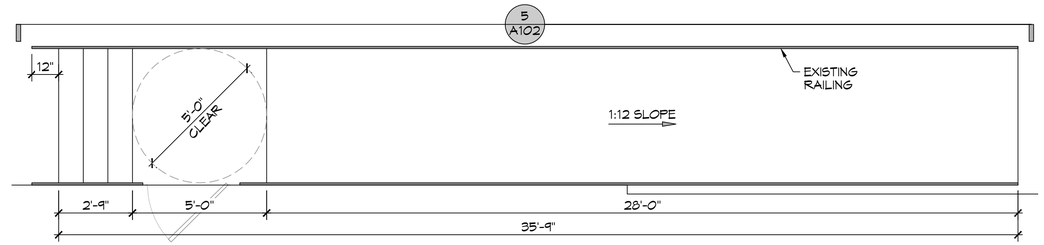

B REAR STAIR & RAMP PLAN

A102 | A101

SCALE: 3/8" = 1'-0" EXISING

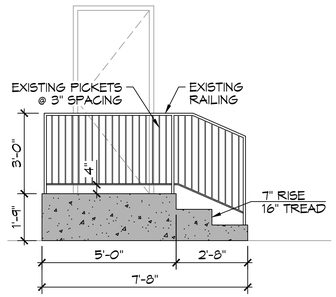

6 SIDE STAIR ELEVATION

SCALE: 3/8"= 1'-0" EXISTING

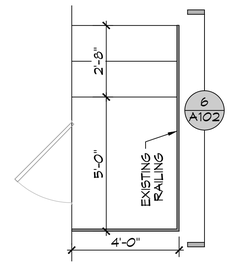

C SIDE STAIR PLAN

A102 | A101

SCALE: 3/8" = 1'-0" EXISTING

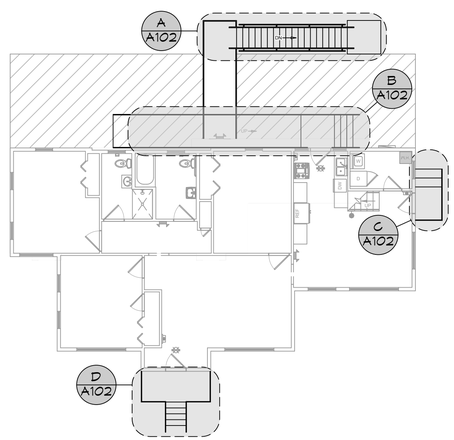

EXISTING KEY PLAN

SCALE: 3/32"= 1'-0"

DAMMON ENGINEERING, INC.
LOUISIANA & MISSISSIPPI
www.dammonengineering.com
info@dammonengineering.com
PH: 985.649.5832
Chief Engineer: Brian Mistich, PE
Staff Designer: Trent Trail
Slidell, LA 70458

REVISIONS

#	DESCRIPTION	DATE

SEAL:

EXISTING BUILDING

GRACE MIDWIFERY COLLECTIVE

340 BRAKEFIELD ST
SLIDELL, LA 70458

JOB No:	2022	DATE:	03-31-2022
DRAWN BY:	TNT	CHECKED BY:	CAD

THE INSTRUMENTS OF SERVICE, INCLUDING BUT NOT LIMITED TO ALL REPORTS, DRAWINGS, SPECIFICATIONS, AND ELECTRONIC FILES, IS THE PROPERTY OF DAMMON ENGINEERING, INC. AND SHALL REMAIN THE SOLE PROPERTY OF DAMMON ENGINEERING, INC. THE REPRODUCTION, PUBLICATION, OR USE FOR ANY PURPOSE OTHER THAN THE PROJECT SPECIFIED HEREIN IS PROHIBITED WITHOUT THE WRITTEN CONSENT OF DAMMON ENGINEERING, INC. ANY USE OF THE PROJECT SPECIFIED HEREIN BY ANY PARTY OTHER THAN THE OWNER IS PROHIBITED WITHOUT THE WRITTEN CONSENT OF DAMMON ENGINEERING, INC. ANY USE OF THE PROJECT SPECIFIED HEREIN BY THE OWNER IS PROHIBITED UNLESS ALL FEES DUE DAMMON ENGINEERING, INC. HAVE BEEN PAID IN FULL.

SHEET TITLE:
EXISTING ADA RAMP & STAIR PLAN

DRAWING NUMBER:

A102

SHEET No: 4 of 4

FILE NAME: J:_Office\Old Jobs Since 340 Brakefield St Slidell\Drawings\Current Drawings\A102 - ADA Ramp Stairs.dwg PLOT DATE & TIME: Thursday, September 1, 2022 8:45:49 AM