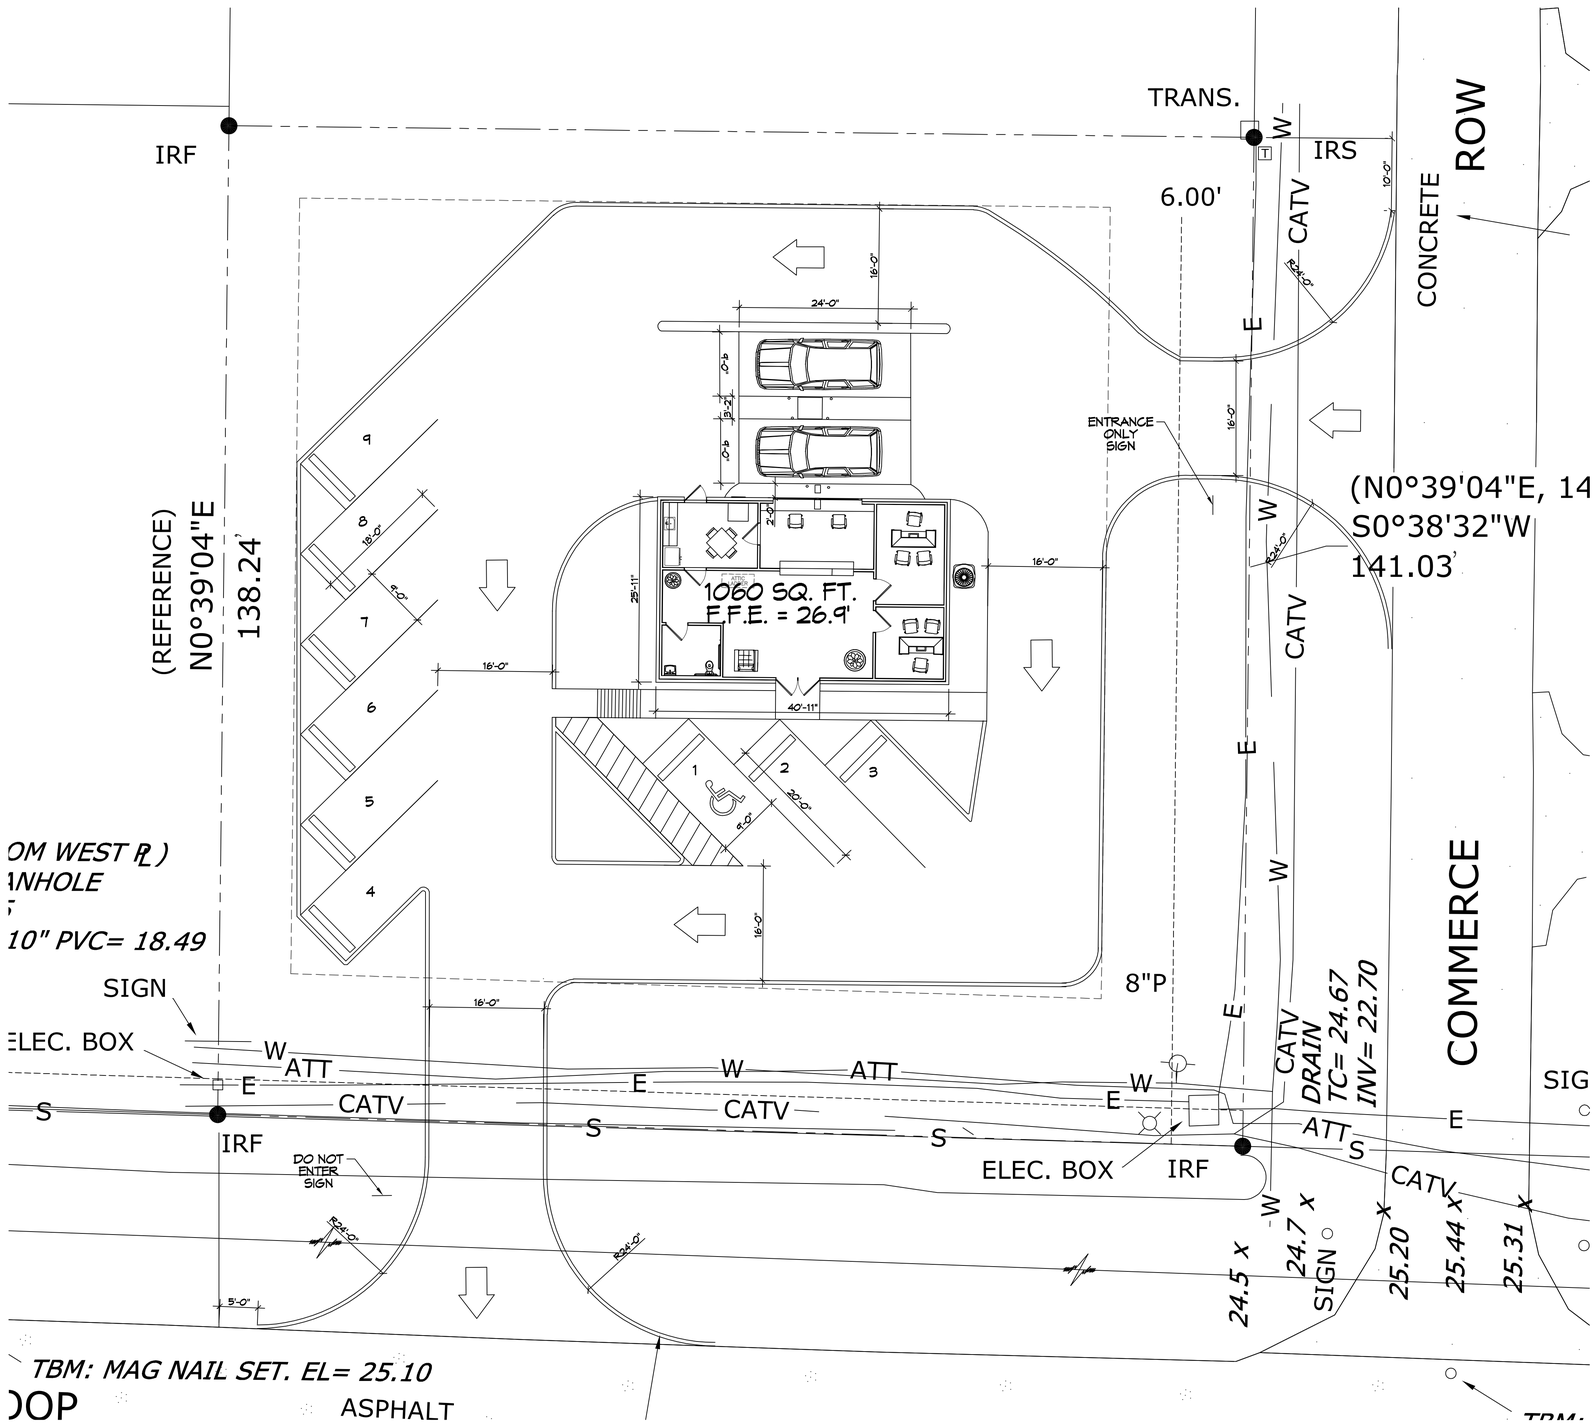


1 SITE PLAN
SCALE: 1" = 10'-0"

## PLANNING

ZONED C-2 COMMERCIAL DISTRICT

## FLOOD ZONE

ZONE "X"

## BUILDING ELEVATION

BASE FLOOD ELEVATION "X" = N/A
FINISHED FLOOR ELEVATION = 26.9

## PARKING

1 SPACE PER EACH 350 SQ. FT. OF GROSS FLOOR AREA EXCLUDING STORAGE AREAS WHICH SHALL NOT EXCEED 15 PERCENT OF THE GROSS SQUARE FOOTAGE PLUS RESERVOIR SPACE AS DETERMINED BY DEPARTMENT OF PLANNING AND DEVELOPMENT
3 = REQUIRED / 9 = PROVIDED

## SITE LIGHTING

EXTERIOR LIGHTING SHALL BE SHADED OR INWARDLY DIRECTED IN SUCH A MANNER SO THAT NO DIRECT LIGHTING OR GLARE BE CAST BEYOND THE PROPERTY LINE. THE INTENSITY OF SUCH LIGHTING SHALL NOT EXCEED ONE FOOT CANDLE AS MEASURED AT THE ABUTTING PROPERTY LINE.


DAMMON ENGINEERING, INC.
LOUISIANA & MISSISSIPPI
www.dammonengineering.com
info@dammonengineering.com
PH: 985.649.5832
Chief Engineer: Brian Mistich, PE
554 Old Spanish Trail
Slidell, LA 70458


REVISIONS

| # | DESCRIPTION | DATE |
|---|---|---|
| 1 | | |

SEAL:

NEW OFFICE BUILDING
ST. TAMMANY FEDERAL CREDIT UNION
21464 KOOP DRIVE
MANDEVILLE, LA.

JOB No: 2022 DATE: 09-23-2022
DRAWN BY: CKD CHECKED BY: JMS


The above drawings are and shall remain, the property of Dammon Engineering, and no part, except as may be required by law, shall be used for any purpose whatsoever without the written permission of Dammon Engineering. Visual contact with these drawings shall constitute prima facie evidence of the acceptance of these restrictions and shall be used for any purpose whatsoever without the written permission of Dammon Engineering.


SHEET TITLE:
SITE PLAN

DRAWING NUMBER:
C101

SHEET No: 3 of X


FILE NAME: J:\...\Revit\St Tammany FCU (Koop Drive Mandeville Branch)\Drawings\Current Drawings\C101 ... Site Plan.rvt PLOT DATE & TIME: Tuesday, March 28, 2023 7:07:39 AM