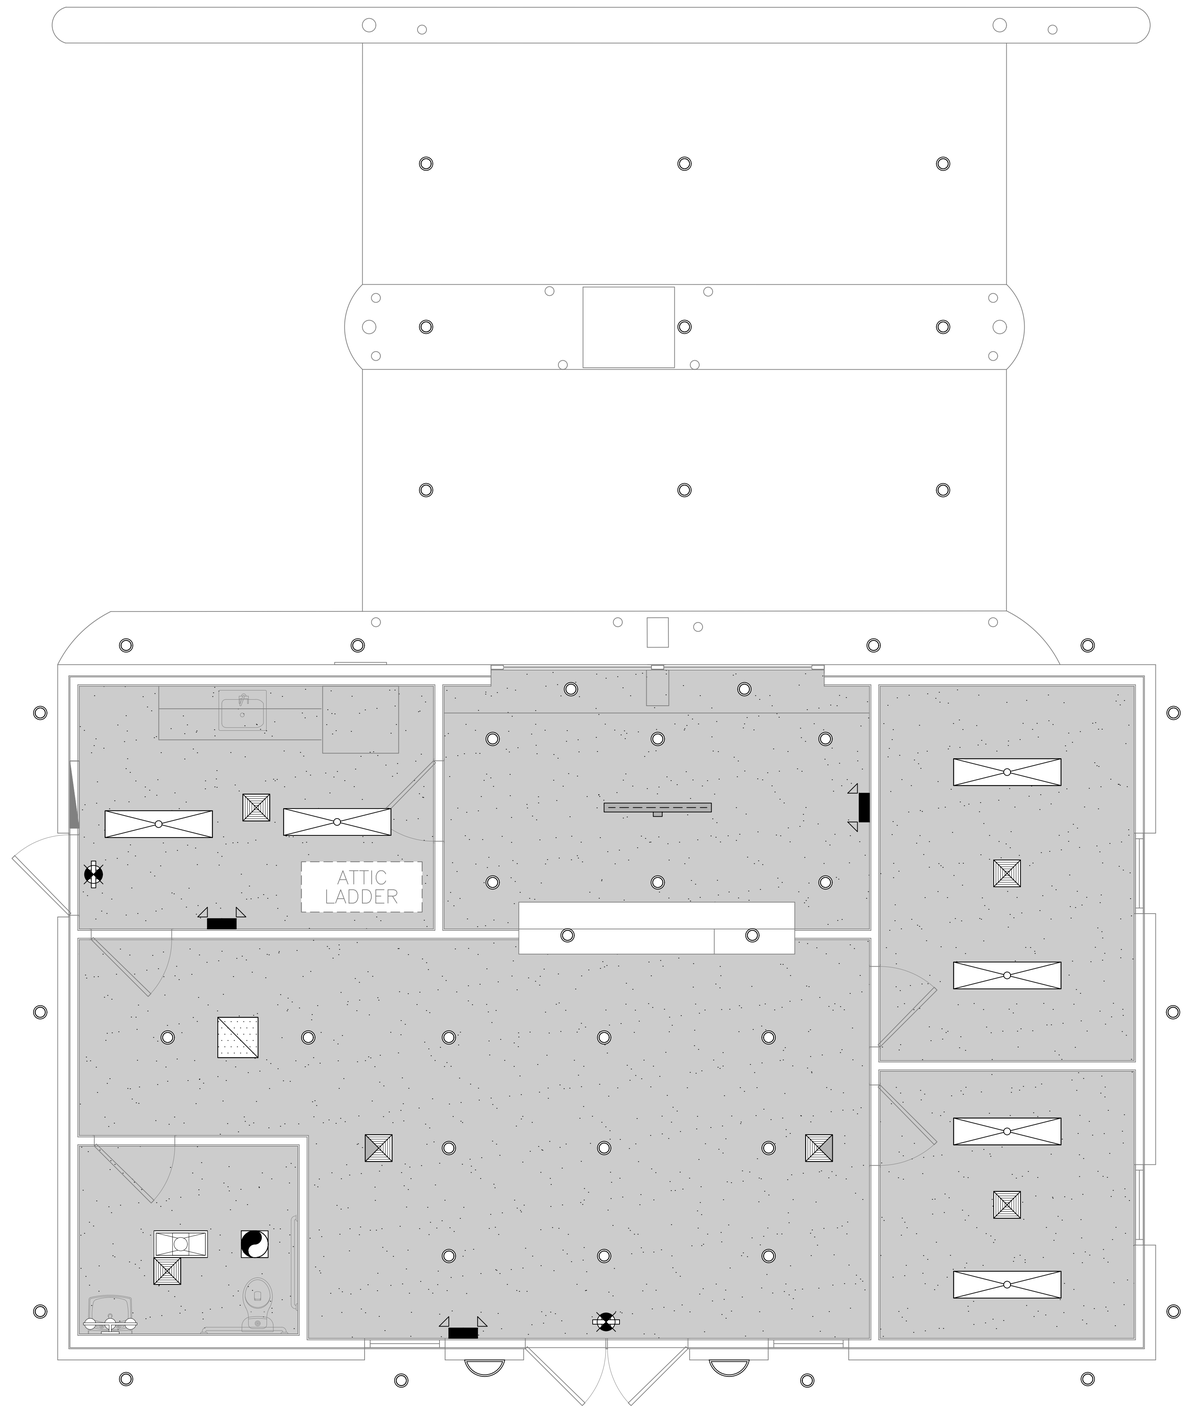


21 FLOOR PLAN
SCALE: 3/8"= 1'-0"

## REFLECTIVE CEILING LEGEND

- GYPSUM BOARD CEILING
- EMERGENCY LIGHT FIXTURE
- EXIT LIGHT FIXTURE - CEILING MOUNTED
- LED RESTROOM LIGHT FIXTURE.
- SCONCE LIGHTING FIXTURE
- 1X2 - LED LIGHT FIXTURE (RESTROOMS)
- 1X4 - 2 - FLUORESCENT OR LED; 5800 LUMENS.
- RECESSED CAN LIGHT
- EXHAUST FAN
- SUPPLY AIR GRILLE
- RETURN AIR GRILLE
- SLOT DIFFUSER

DAMMON ENGINEERING, INC.
LOUISIANA & MISSISSIPPI
www.dammonengineering.com
info@dammonengineering.com
PH: 985.649.5832

Chief Engineer: Brian Mistich, PE
5545 Crown Point Trail
Slidell, LA 70458

| # | DESCRIPTION | DATE |
|---|---|---|
| | | |

REVISIONS

SEAL:
STATE OF LOUISIANA
BRIAN A. MISTICH
License No. 30187
PROFESSIONAL ENGINEER

NEW OFFICE BUILDING
ST. TAMMANY FEDERAL CREDIT UNION
21469 KOOP DRIVE
MANDEVILLE, LA.

JOB No: 2022 | DATE: 04-26-2022
DRAWN BY: JA&MK | CHECKED BY: JMS

THE ABOVE DESIGN IS THE PROPERTY OF DAMMON ENGINEERING, INC. AND SHALL NOT BE REPRODUCED IN WHOLE OR IN PART WITHOUT THE WRITTEN CONSENT OF DAMMON ENGINEERING, INC. THIS DOCUMENT IS INTENDED ONLY FOR THE PURPOSE AND PROJECT FOR WHICH IT WAS PREPARED AND IS NOT TRANSFERABLE TO OTHER PROJECTS OR FOR OTHER PURPOSES.

SHEET TITLE:
FLOOR PLAN

DRAWING NUMBER:
A103

SHEET No: 12 of 17

FILE NAME: J:\c_Office\St Tammany FCU Goods Bulk Modifiers Brown\Drawings\Current Drawings\A103 - Reflective Ceiling Plan.dwg PLOT DATE & TIME: Thursday, May 19, 2022 3:33:19 PM