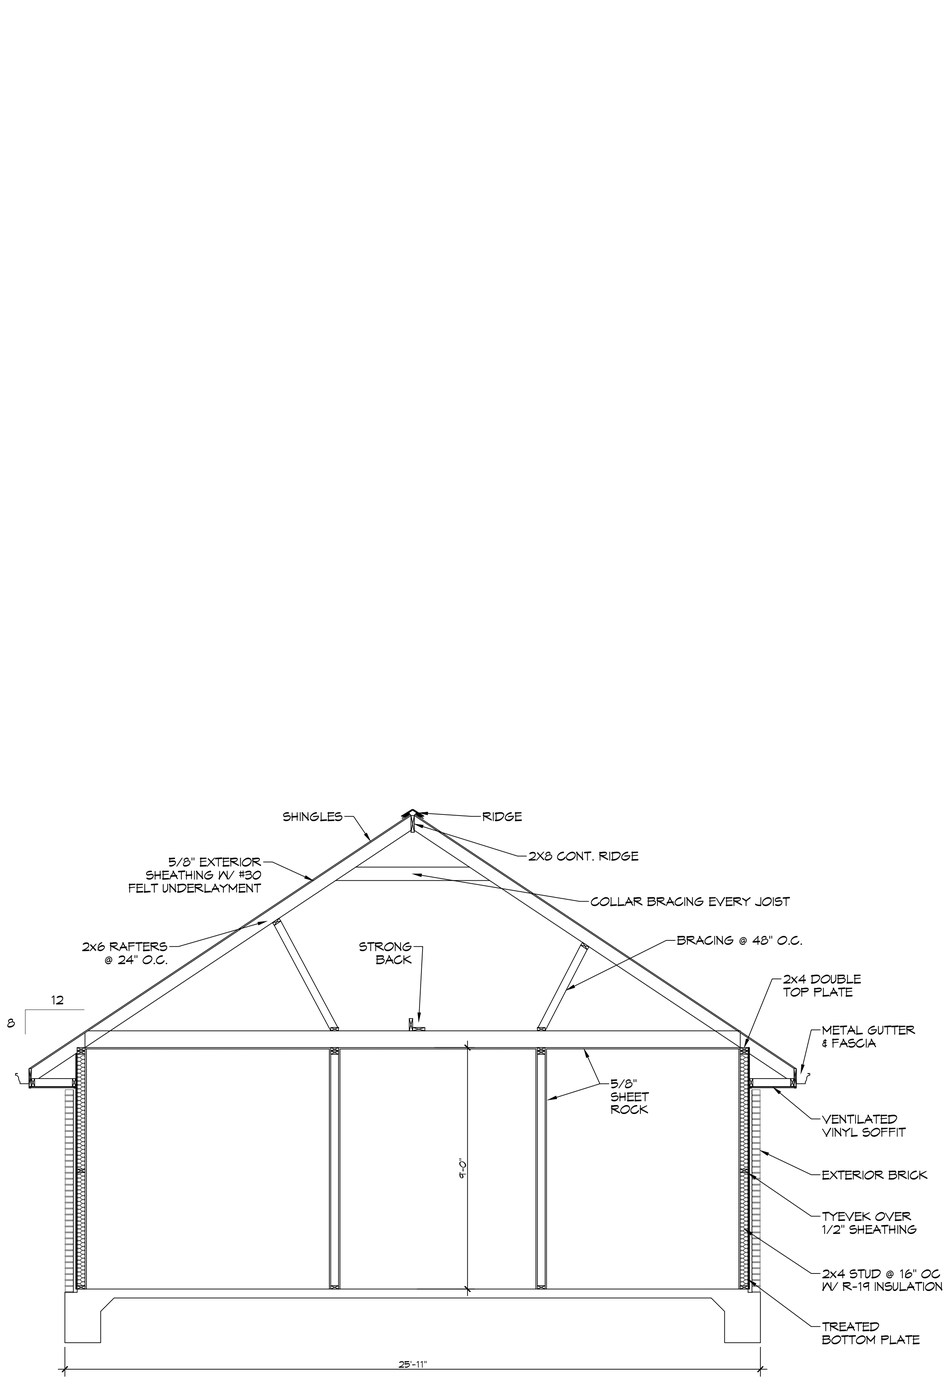

11 BUILDING SECTION
SCALE: 3/8"= 1'-0"

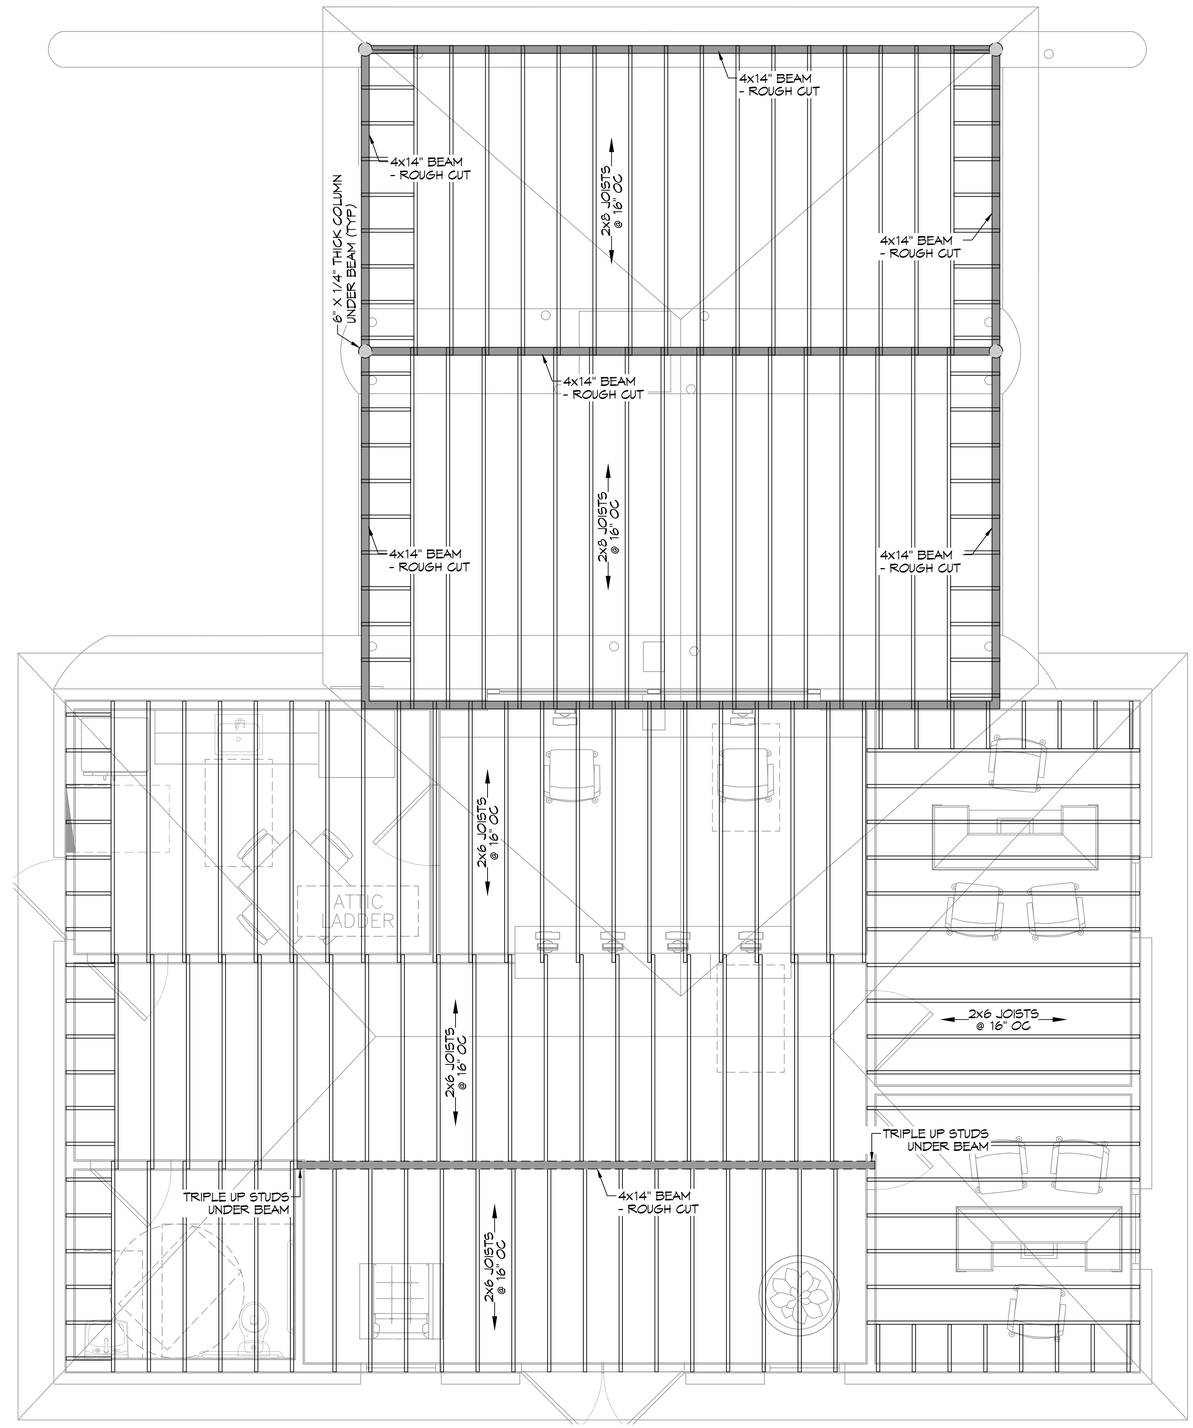

12 CEILING FRAMING PLAN
SCALE: 3/8"= 1'-0"

DAMMON ENGINEERING, INC.
LOUISIANA & MISSISSIPPI
www.dammonengineering.com
info@dammonengineering.com
PH: 985.649.5832
Chief Engineer: Brian Mistich, PE
504 Old Spanish Trail
Slidell, LA 70458

REVISIONS

#	DESCRIPTION	DATE

SEAL:
STATE OF LOUISIANA
BRIAN A. MISTICH
License No. 30187
PROFESSIONAL ENGINEER

NEW OFFICE BUILDING
ST. TAMMANY FEDERAL CREDIT UNION
21464 KOOP DRIVE
MANDEVILLE, LA.

JOB No: 2022 | DATE: 04-28-2022
DRAWN BY: GKD | CHECKED BY: BAM

These plans remain the property of Dammon Engineering, and are not to be reproduced, changed or copied in any form or manner whatsoever, nor are they to be assigned to any third party without first obtaining the written permission and consent of Dammon Engineering. In the event of unauthorized reuse of these plans by a third party, the third party shall be liable for any losses arising from such reuse. In the event of unauthorized reuse of these plans by the owner, the owner shall be liable for losses arising from such reuse in the amount of $1,000 per 1,000 square feet.

SHEET TITLE:
SECTION AND CEILING FRAMING PLAN

DRAWING NUMBER:
S102

SHEET No: 8 of 17

FILE NAME: J:\- Official\St. Tammany FCU Gerald Ruane Mandeville Branch\Drawings\Current Drawings\S102 - Section and Ceiling Framing Plan.dwg PLOT DATE & TIME: Thursday, May 19, 2022 3:34:10 PM