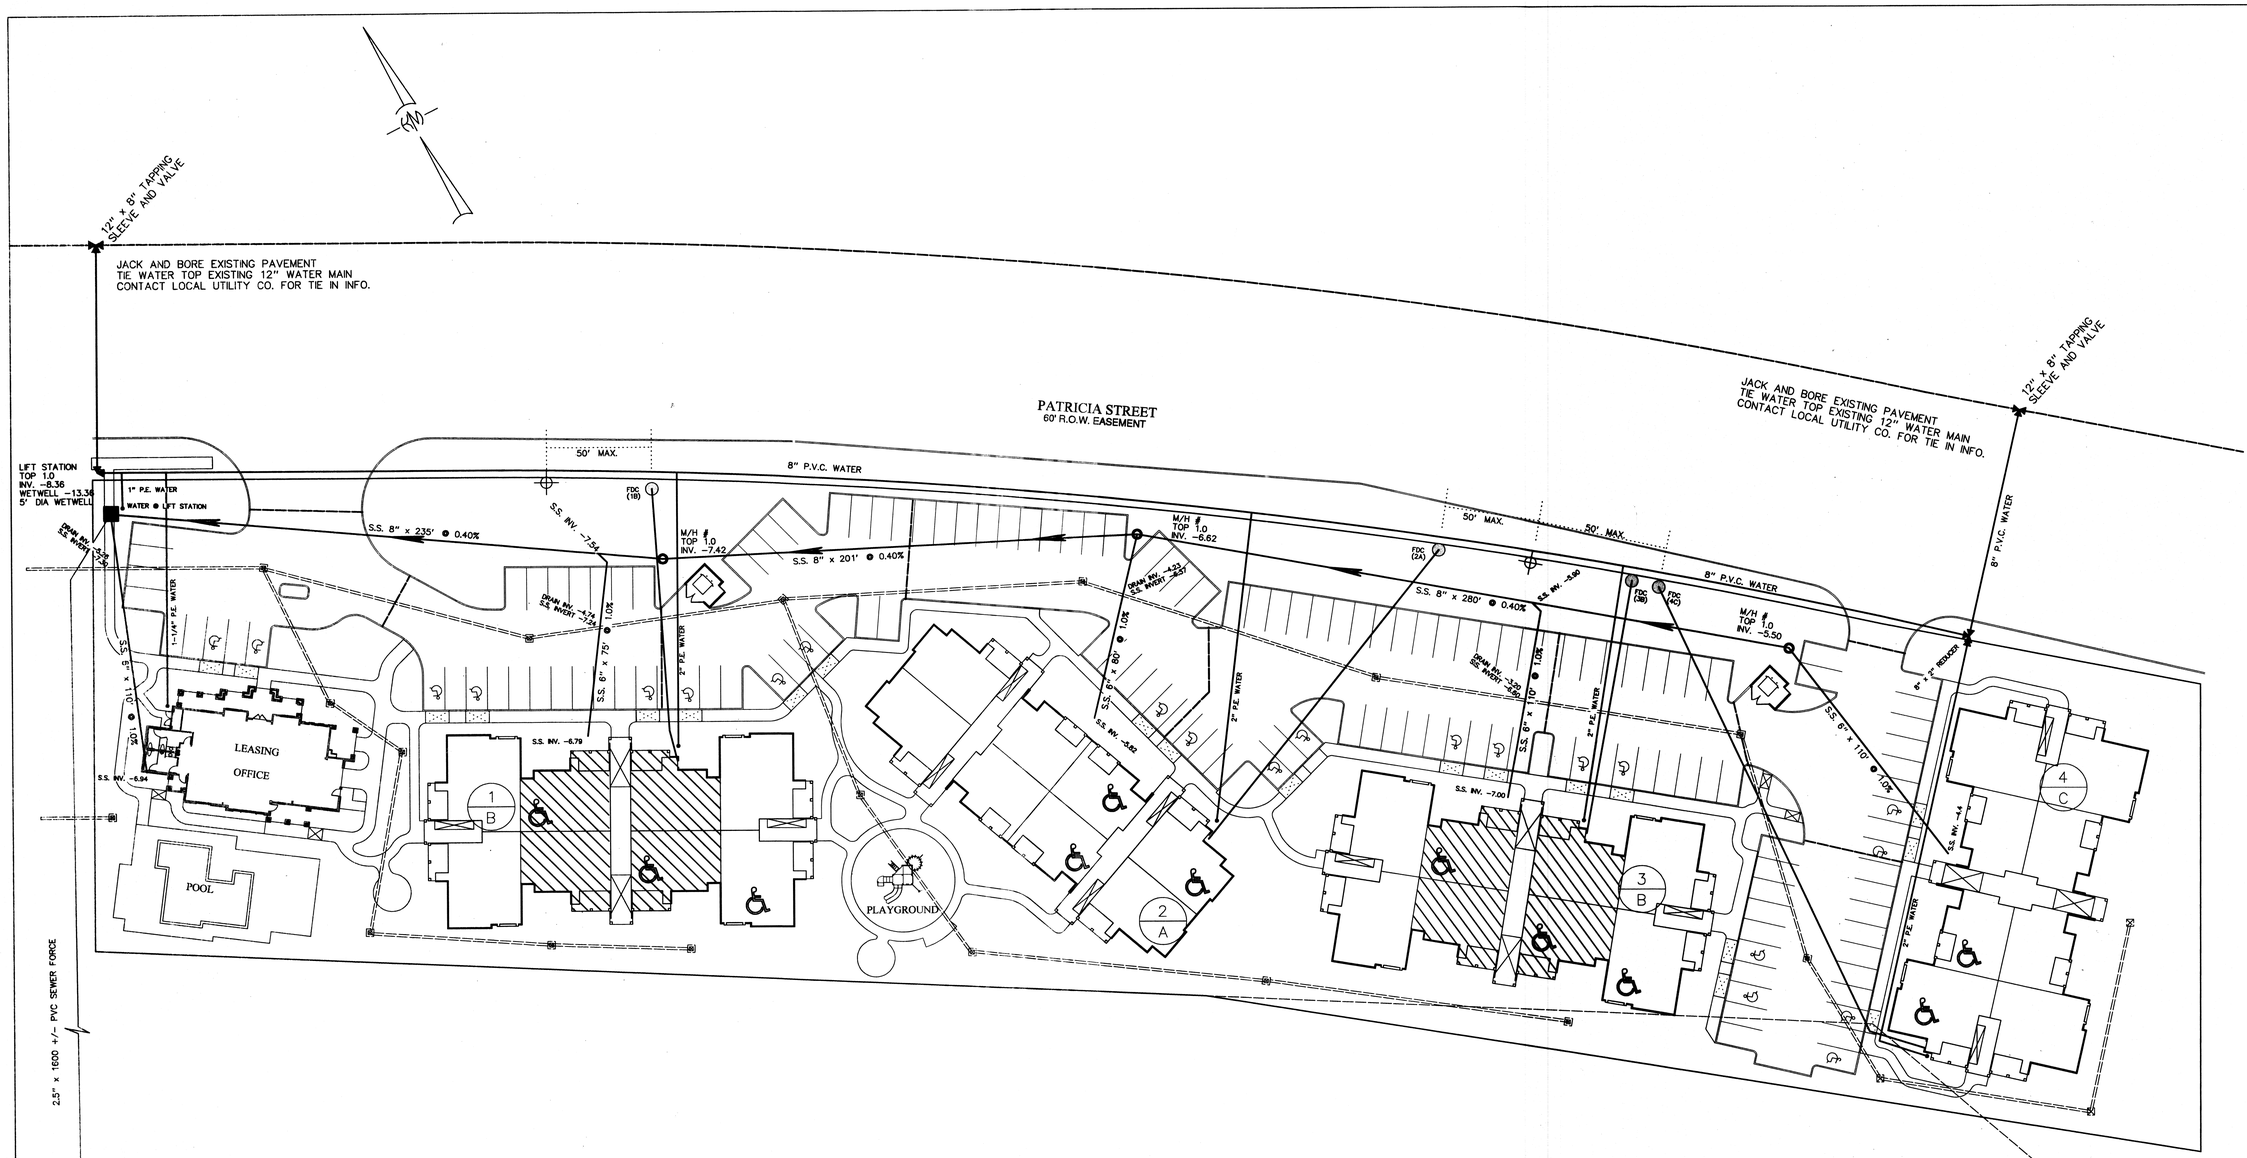

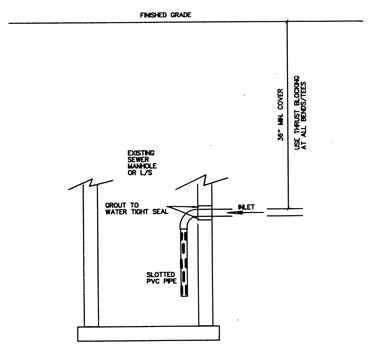

MANHOLE TIE IN DETAIL

LEGEND

SEWER

- MANHOLE
- SEWER SERVICE
- DIRECTION OF FLOW

WATER

- FIRE HYDRANT
- M.J. TEE
- M.J. VALVE
- M.J. 90° BEND
- WATER SERVICE
- FIRE DEPT. CONNECTION (REFER TO FIRE PROTECTION SPRINKLER DESIGN FOR REQUIRED PIPE TYPE/SIZE)

STATE OF LOUISIANA
EMMETT L. DAMMON, JR.
License No. 8795
PROFESSIONAL ENGINEER

STATE OF LOUISIANA
KELLY McHUGH
License No. 18940
PROFESSIONAL ENGINEER IN
CIVIL ENGINEERING

SEWER AND WATER PLAN

KELLY McHUGH & ASSOCIATES, INC.
CIVIL ENGINEERS & LAND SURVEYORS
845 GALVEZ ST., MANDEVILLE, LA.
PHONE 985-626-5611 FAX 985-626-5083

REVISED:

SCALE: 1" = 30'	DATE: 02-25-10
DRAWN: DRJ	JOB NO.: 08-193

THE WOODLANDS

APARTMENTS IN ST. BERNARD PARISH, LOUISIANA for

PROVIDENT REALTY ADVISORS

BEELER GUEST OWENS ARCHITECTS, INC.
4646 N. CENTRAL EXPRESSWAY SUITE 300 DALLAS, TEXAS 75205 (214) 520-0878

DATE
01-30-09

PROJECT
08174

SHEET NUMBER
C.3

COPYRIGHT © Beeler Guest Owens Architects, Inc. ALL RIGHTS RESERVED