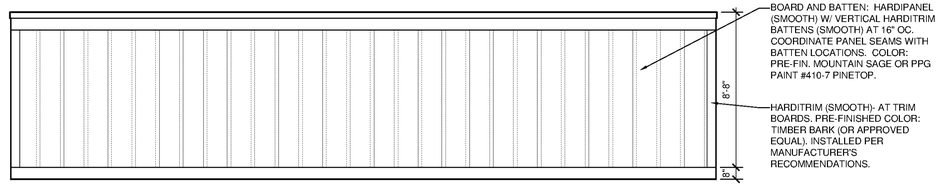

6 A1.T.11 REAR ELEVATION - TRASH ENCLOSURE
SCALE: 1/4"=1'-0"

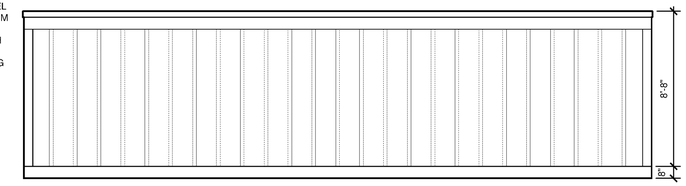

3 A1.T.11 LEFT ELEVATION - TRASH ENCLOSURE
SCALE: 1/4"=1'-0"

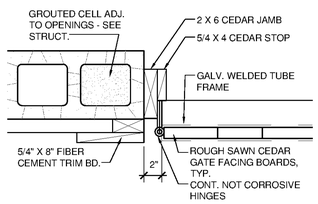

10 A1.T.11 DETAIL AT DBL GATE JAMB
SCALE: 1 1/2"=1'-0"

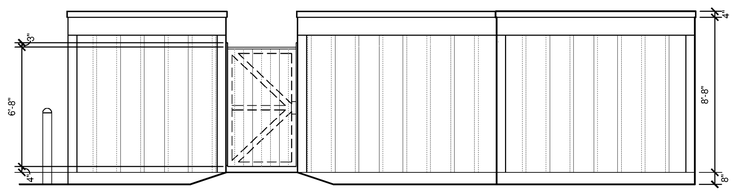

5 A1.T.11 RIGHT ELEVATION - TRASH ENCLOSURE
SCALE: 1/4"=1'-0"

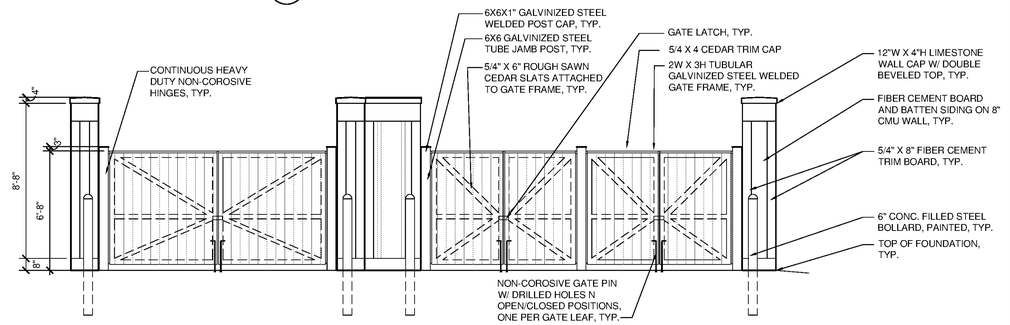

2 A1.T.11 FRONT ELEVATION - TRASH ENCLOSURE
SCALE: 1/4"=1'-0"

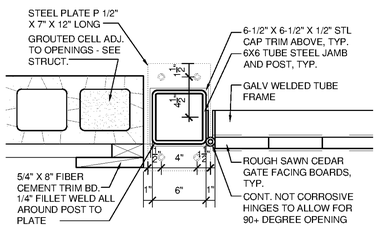

9 A1.T.11 DETAIL AT GATE JAMB
SCALE: 1 1/2"=1'-0"

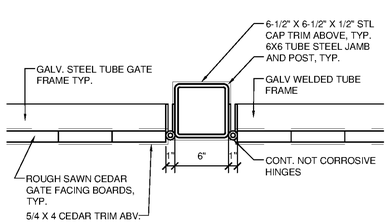

8 A1.T.11 DETAIL AT DBL. GATE JAMB
SCALE: 1 1/2"=1'-0"

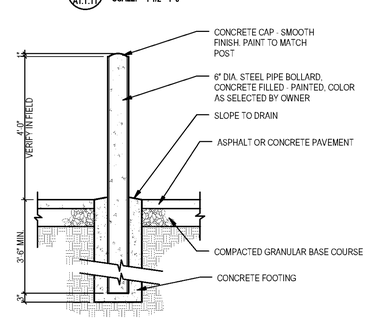

7 A1.T.11 BOLLARD DETAIL
SCALE: 1/2"=1'-0"

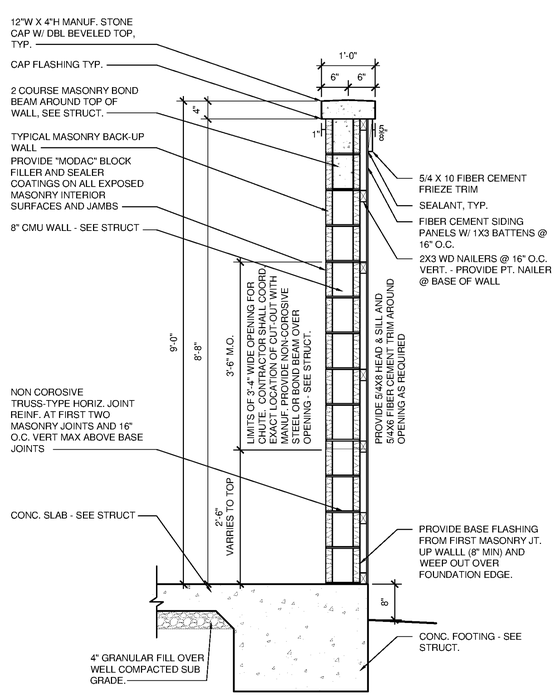

4 A1.T.11 COMPACTOR ENCLOSURE WALL SECTION
SCALE: 3/4"=1'-0"

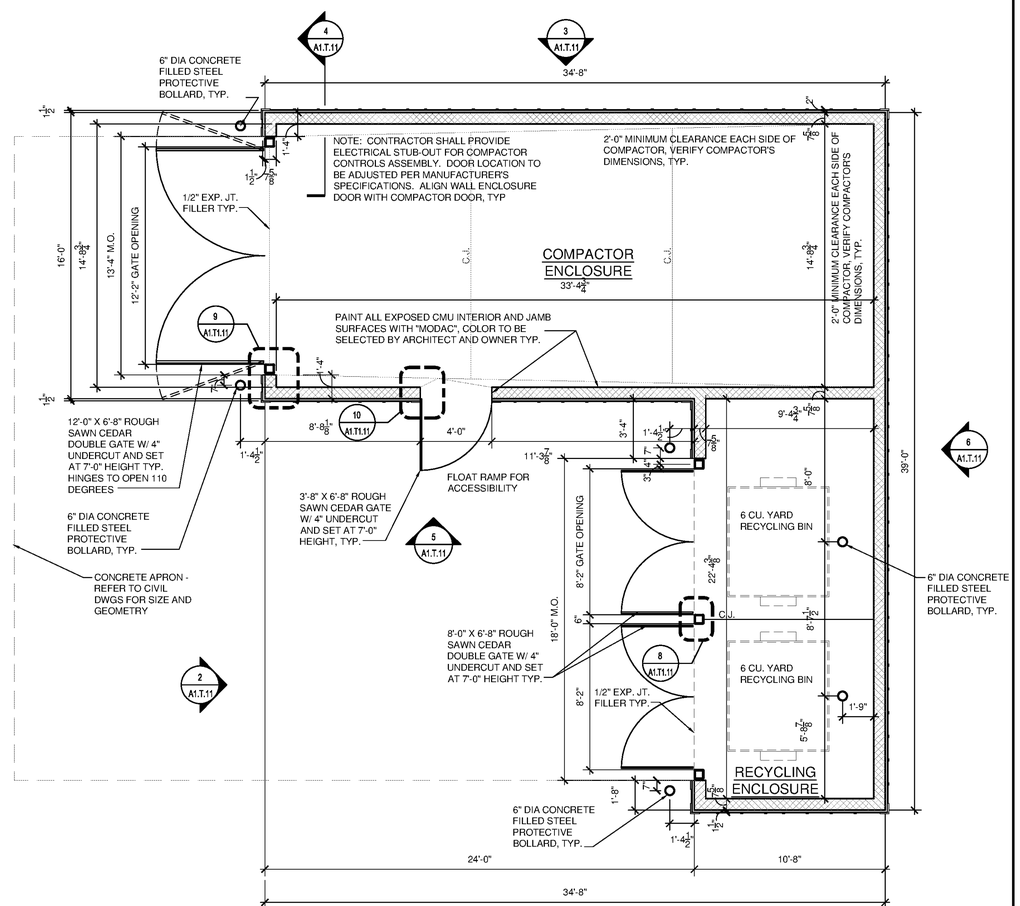

1 A1.T.11 FLOOR PLAN - COMPACTOR / RECYCLING ENCLOSURE
SCALE: 1/4"=1'-0"

PHILLIPS

Phone 770.394.1616 Fax 770.394.1314

CONSULTANT

SEAL

ISSUE & REVISION RECORD

#	DATE	DESCRIPTION
	07/07/14	BID SET

This document is © Phillips Partnership, PC and is considered an Instrument of Service and is solely for use with respect to the project as indicated below. All rights reserved. This document may not be reproduced without the prior written consent of Phillips Partnership, PC.

PROJECT

SPRINGS AT FREMAUX TOWN CENTER
SLIDELL, LA

CLIENT

CONTINENTAL PROPERTIES
CONTINENTAL 294 FUND LLC
W134 N8675 EXECUTIVE PARKWAY
MENOMONEE FALLS, WI 53051
262.502.5500 * FAX 262.502.5522

PHILLIPS JOB NUMBER 1333104
ISSUE DATE 07/07/14
DRAWN BY/CHECKED BY ATL/DEB
DRAWING TITLE

TRASH ENCLOSURE PLANS, ELEVATIONS, AND SECTIONS

SHEET NUMBER

A1.T.11

NORTH TERRACES
400 PERIMETER CENTER TERRACE
SUITE 650
ATLANTA, GEORGIA 30346