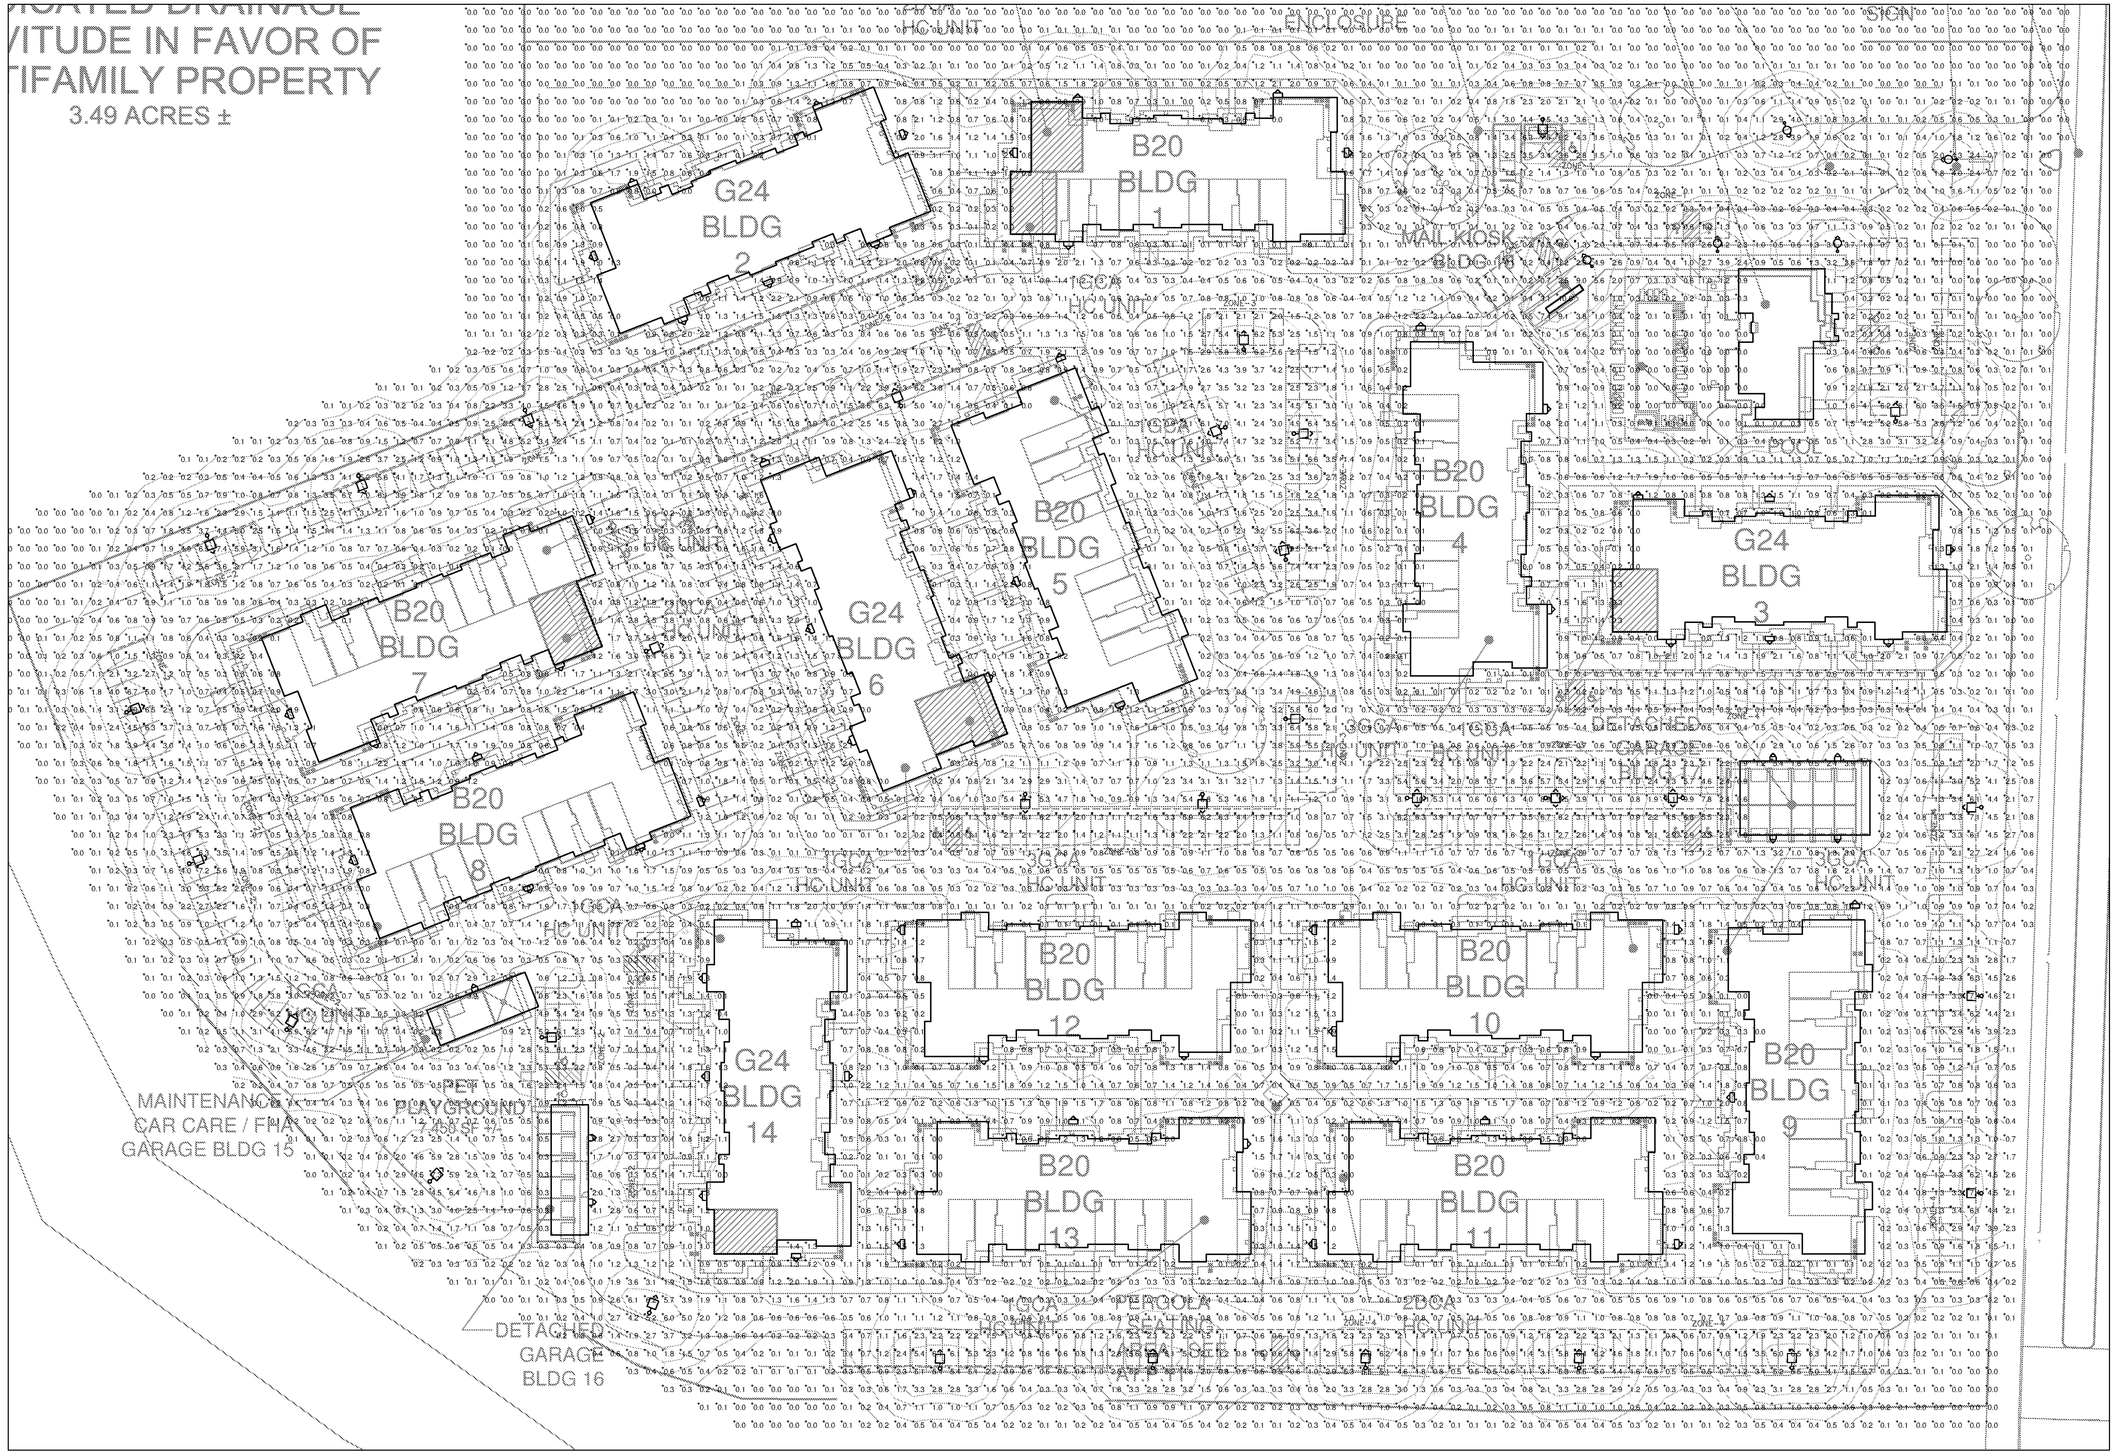

ELECTRICAL SITE PLAN PHOTOMETRICS
1" = 40'

PHOTOMETRIC STATISTICS

ZONE	AVERAGE (FC)	MAXIMUM (FC)	MINIMUM (FC)	MAX/MIN	AVERAGE/MIN
1	0.8	6.2	0.1	62.0 : 1	8.0 : 1
2	1.7	7.4	0.1	74.0 : 1	17.0 : 1
3	2.8	7.7	0.7	11.0 : 1	4.0 : 1
4	2.0	7.4	0.2	37.0 : 1	10.0 : 1
AVERAGE TOTAL	1.8	7.2	0.3	8.0 : 1	3.5 : 1

PHILLIPS

Phone 770.394.1616 Fax 770.394.1314

CONSULTANT

PHILLIPS
NORTH TERRACES
400 PERIMETER CENTER TERRACE
SUITE 650
ATLANTA, GA 30346

SEAL

ISSUE & REVISION RECORD

#	DATE	DESCRIPTION
	07/07/14	BID SET

This document is © Phillips Partnership, PC and is considered an instrument of Service and is solely for use with respect to the project as indicated below. All rights reserved. This document may not be reproduced without the prior written consent of Phillips Partnership, PC.

PROJECT

SPRINGS AT FREMAUX TOWN CENTER

SLIDELL, LA

CLIENT

CONTINENTAL PROPERTIES
CONTINENTAL 294 FUND LLC
W134 N8675 EXECUTIVE PARKWAY
MENOMONEE FALLS, WI 53051
262.502.5500 • FAX 262.502.5522

PHILLIPS JOB NUMBER 1333104

ISSUE DATE 07/07/14

DRAWN BY/CHECKED BY KMK/JDP

DRAWING TITLE

ELECTRICAL SITE PLAN PHOTOMETRICS

SHEET NUMBER

E1.S.11

NORTH TERRACES
400 PERIMETER CENTER TERRACE
SUITE 650
ATLANTA, GEORGIA 30346