NEW POOL FOR
BAYOU HAVEN B&B
34205 BAYOU LIBERTY ROAD
SLIDELL, LA

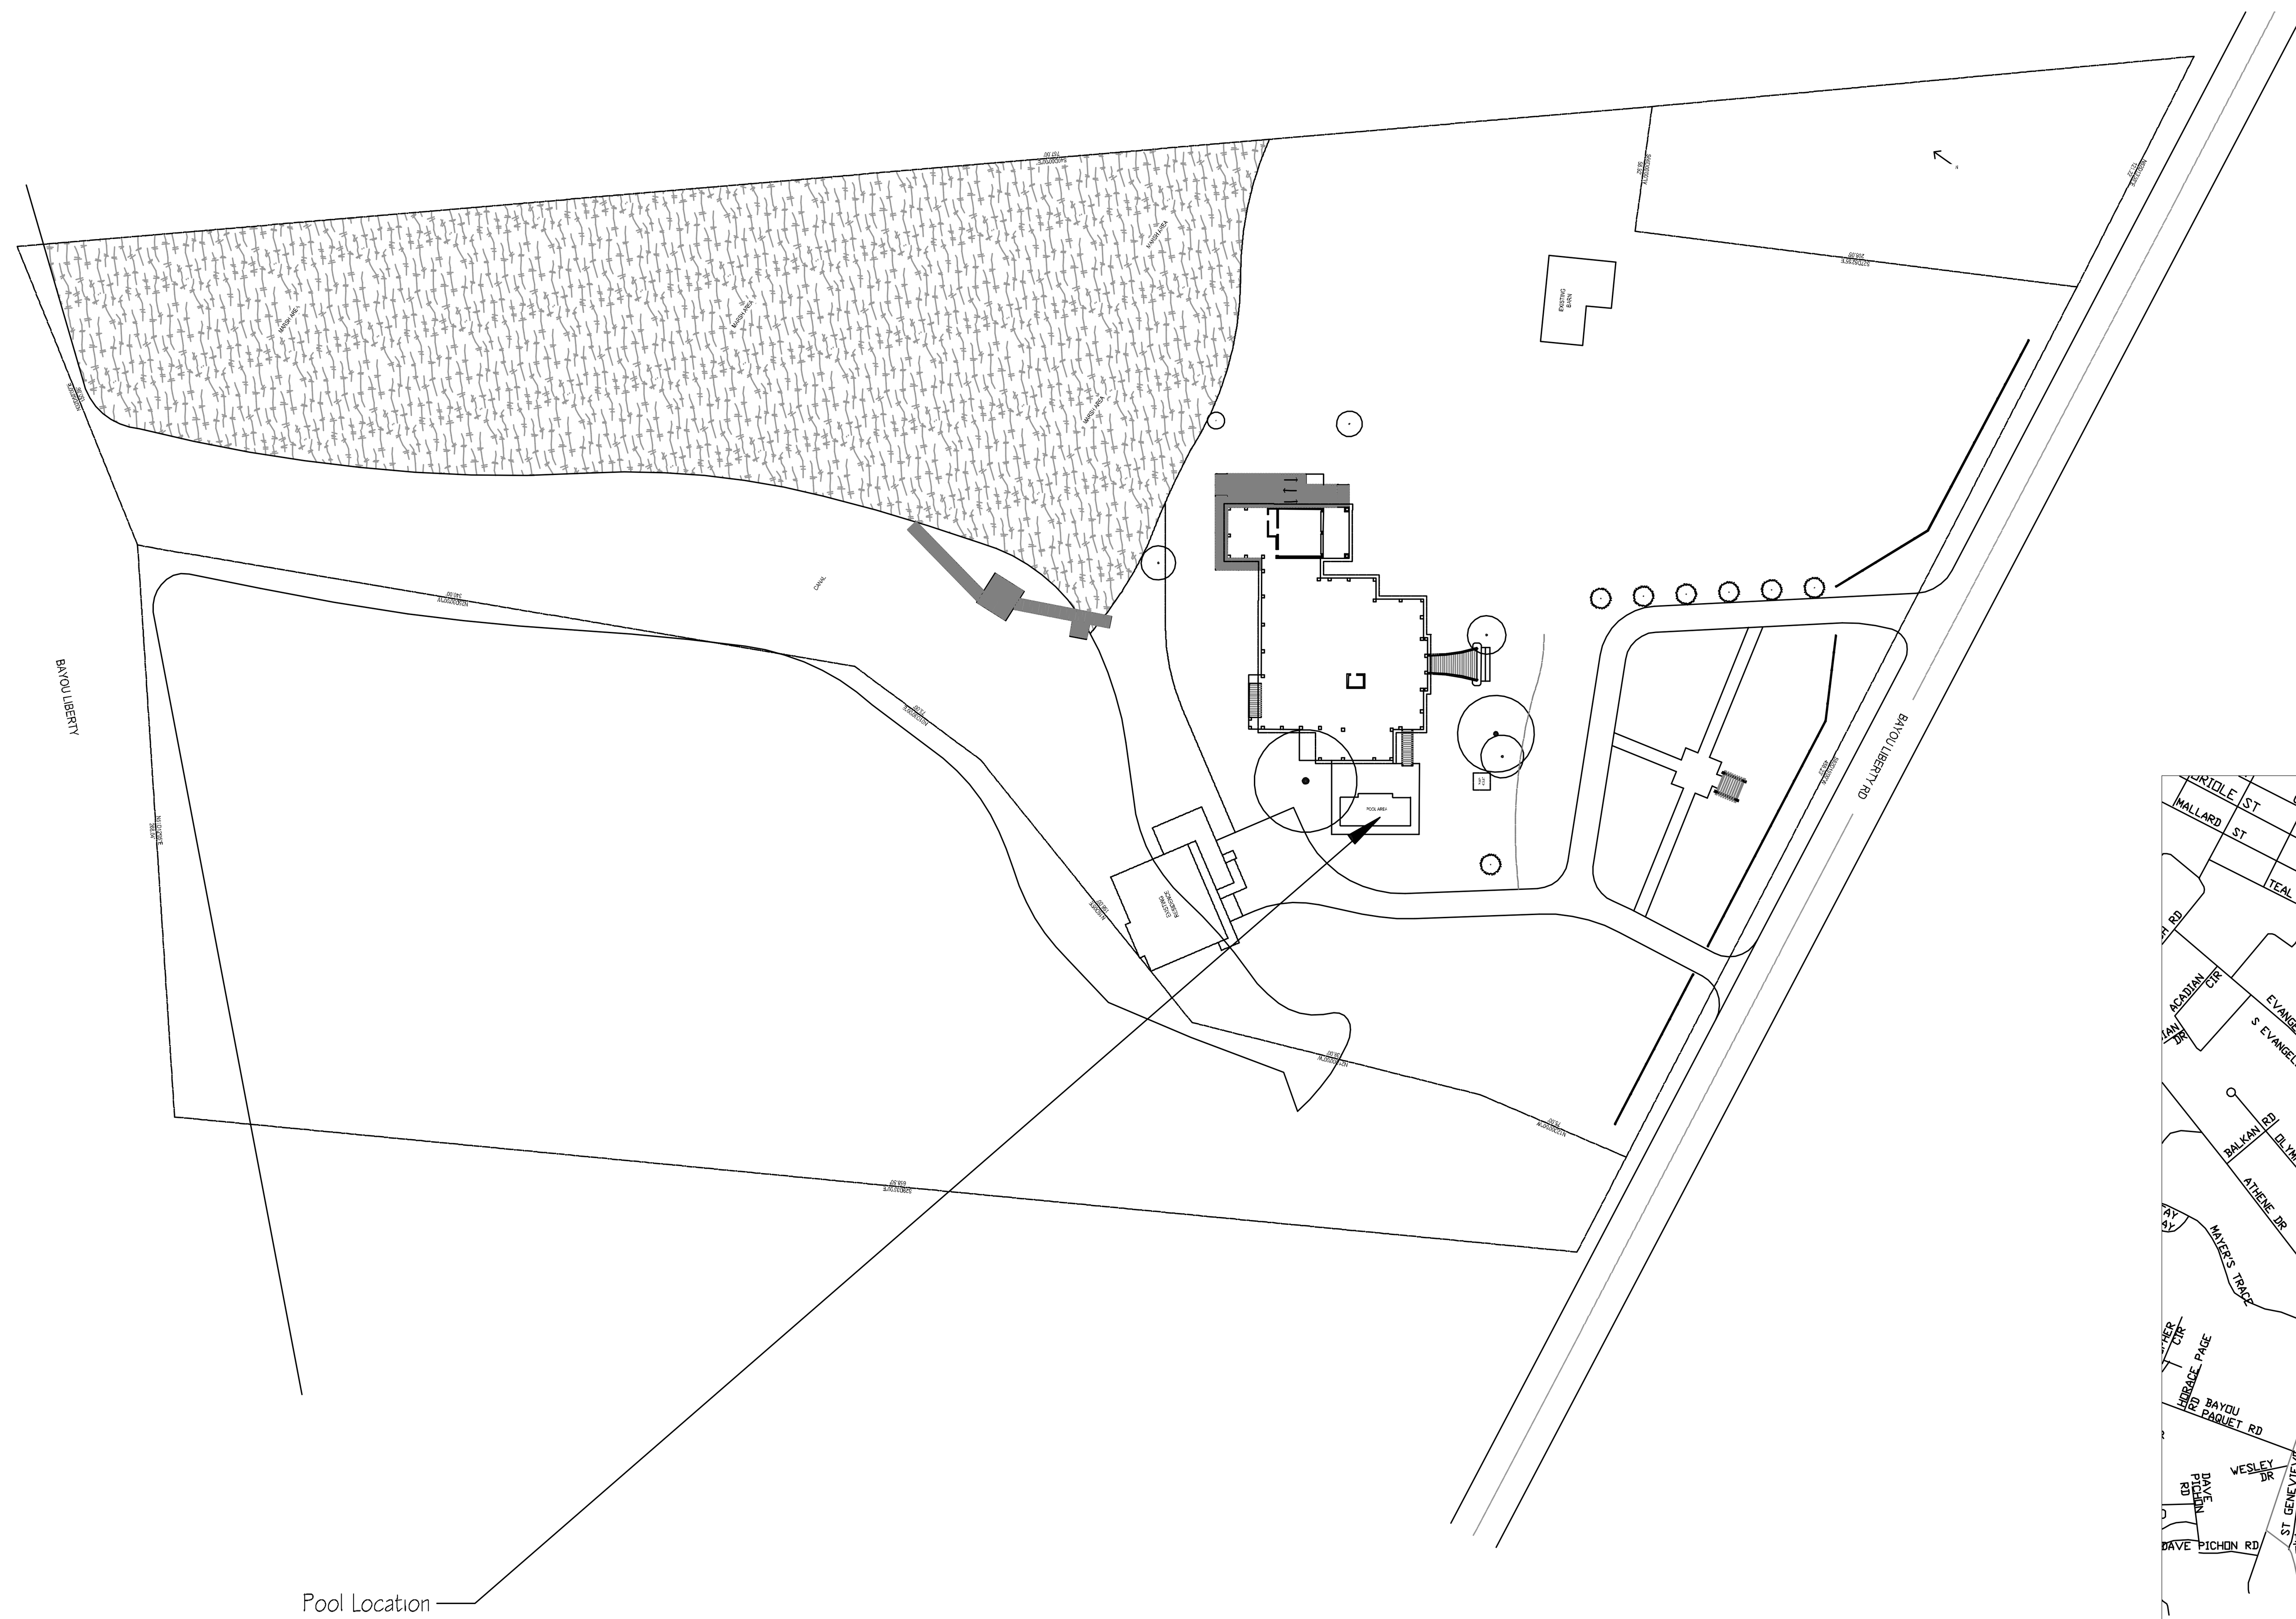

SITE PLAN
SCALE: N.T.S.

INDEX OF DRAWINGS			
SHT. #	DWG.	DRAWING NAME	REVISED
1	CG-0.1-1	COVERSHEET	
2	PL-1.1	POOL PLAN & NOTES	
3	PL-1.2	SECTIONS & DETAILS	
4	PL-1.3	POOL PLUMBING PLAN & CALCS.	
5	PL-1.4	PLUMBING ONE-LINE DIAGRAMS	

VICINITY MAP
SCALE: N.T.S.

REVISIONS		
#	DESCRIPTION	DATE

SEAL:
STATE OF LOUISIANA
BRIAN A. MISTICH
License No. 30187
7/14/2016
PROFESSIONAL ENGINEER

DAMMON
ENGINEERING, INC.
LOUISIANA & MISSISSIPPI
Chief Engineer: Brian Mistich, PE
554 Old Spanish Trail
Slidell, LA 70458
www.dammonengineering.com
info@dammonengineering.com
PH: 985.649.5832 F: 985.641.5950

NEW POOL
BAYOU HAVEN
34205 BAYOU LIBERTY RD.
SLIDELL, LA

JOB No:		DATE:	JULY 14, 2016
DRAWN BY:	DPD	CHECKED BY:	BM

The above drawings and specifications, designs and arrangements represented thereby are and shall remain the property of Dammon Engineering, and no part thereof shall be copied, disclosed to others, or used in connection with any work or project other than the specific project for which they have been prepared and developed without written consent of Dammon Engineering. Visual contact with these drawings or specifications shall constitute conclusive evidence of acceptance of these restrictions.

SHEET TITLE:
COVER SHEET

DRAWING NUMBER:
G-0.1

SHEET No: 1 of #