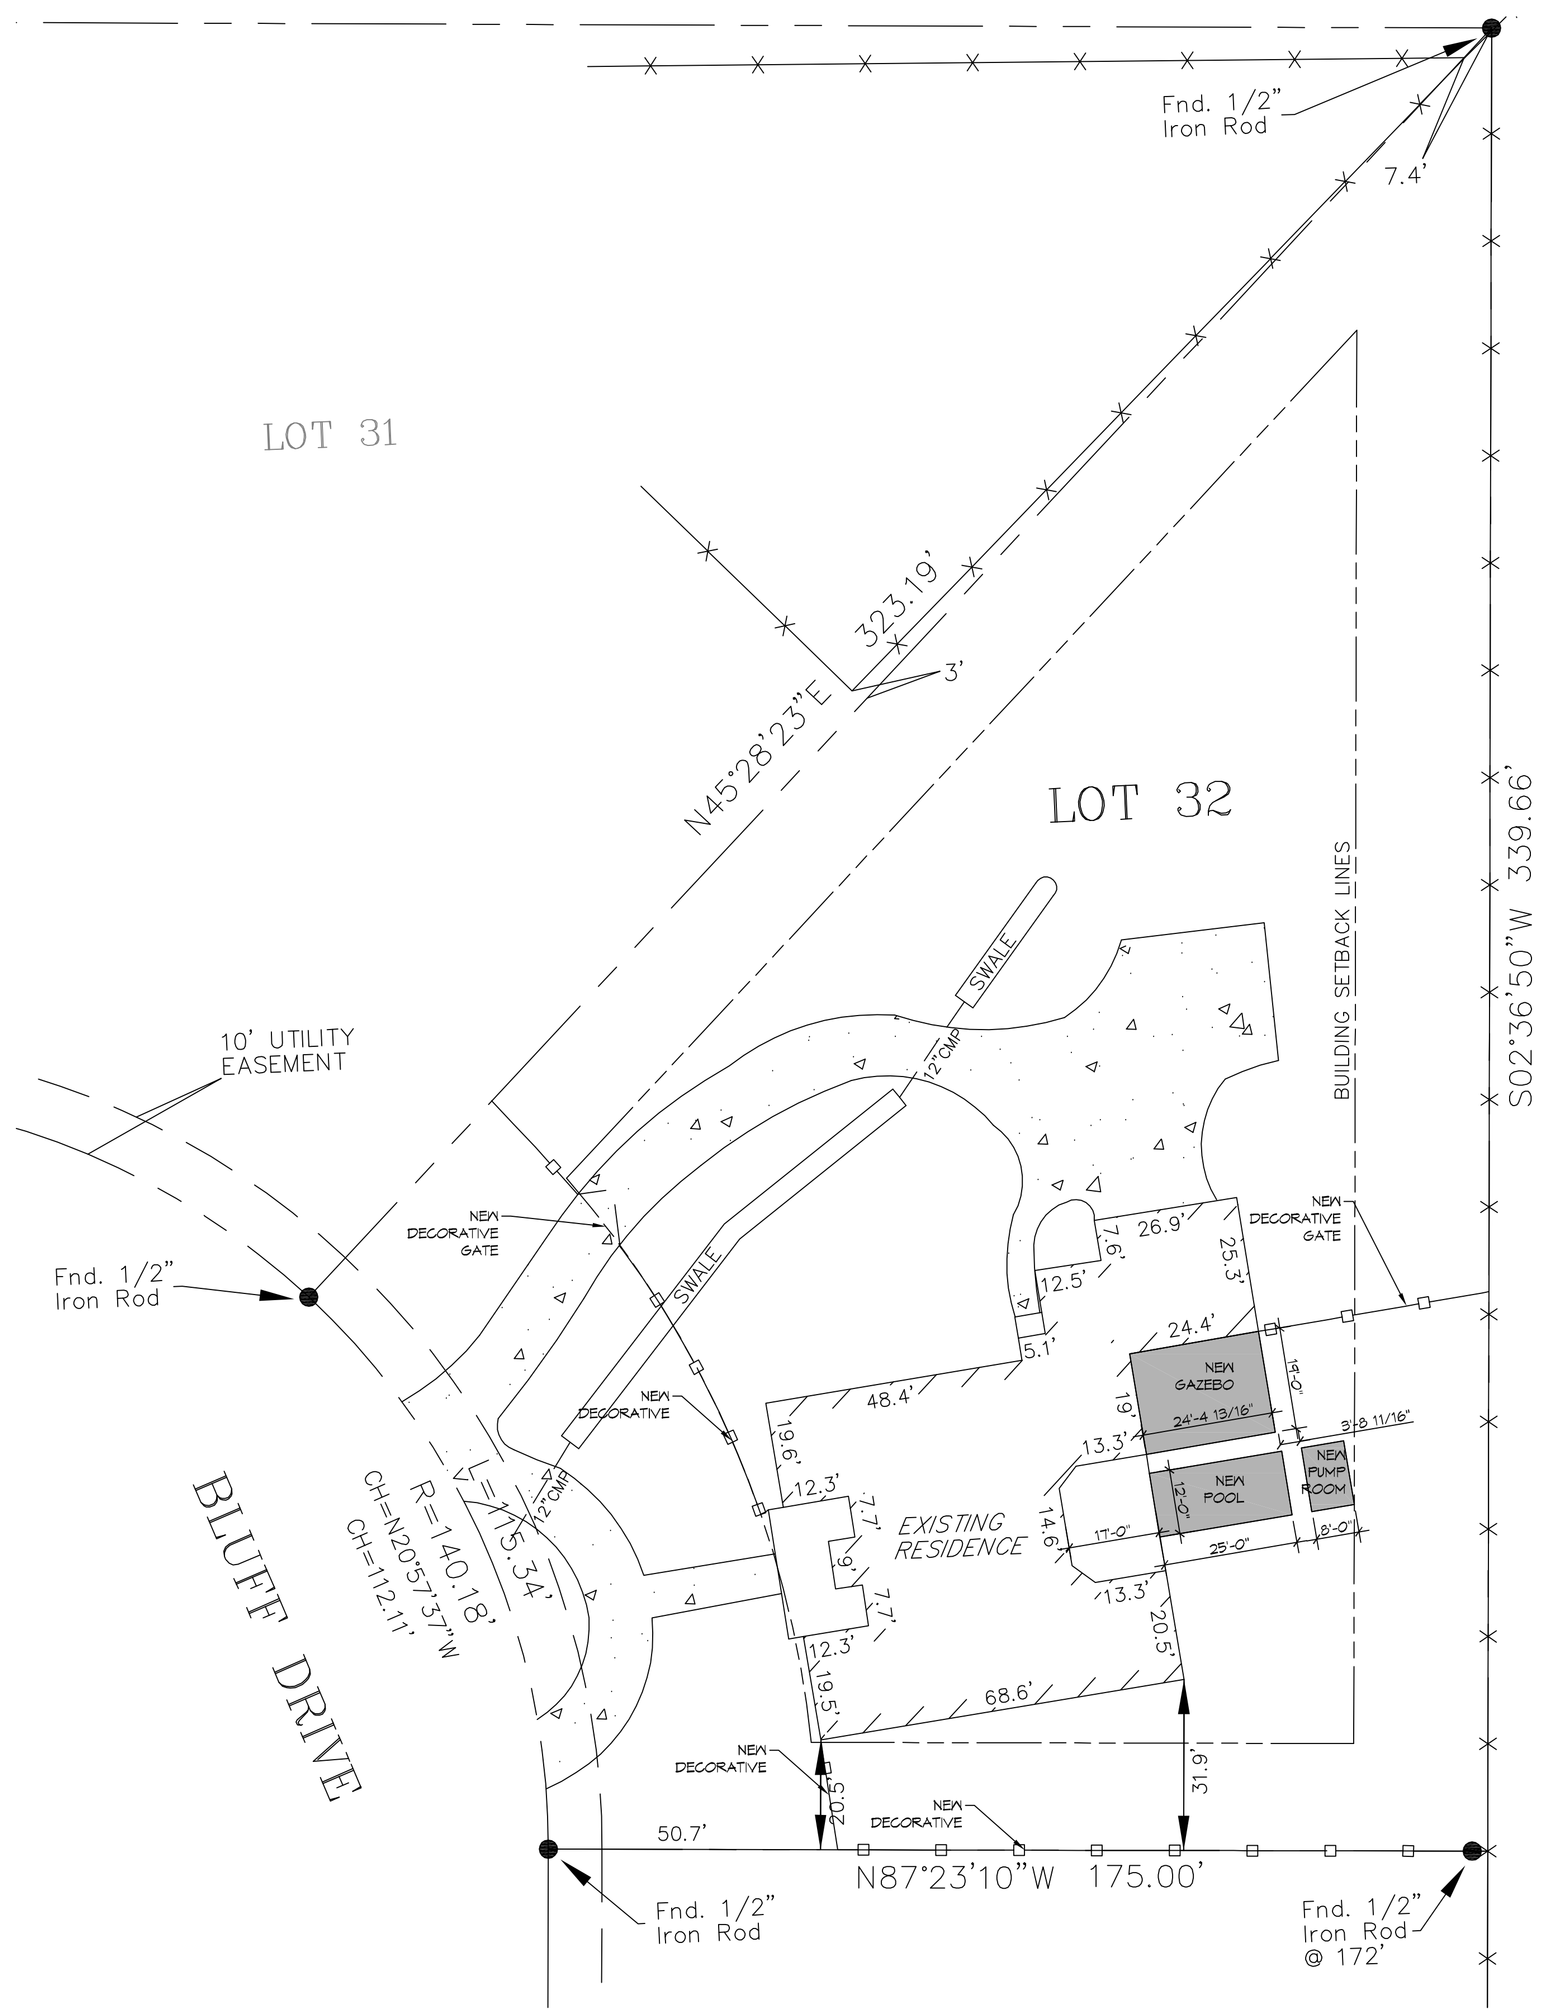

1 SITE PLAN
SCALE: 1" = 20'-0"
OVERALL SITE PLAN

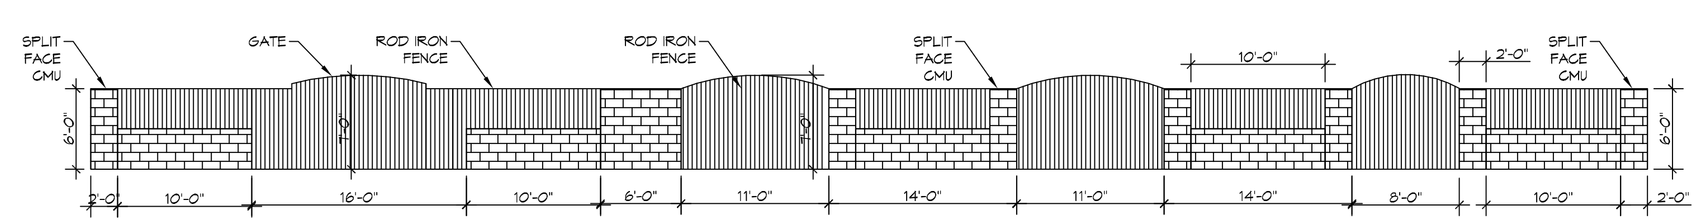

2 DECORATIVE FENCE
SCALE: 1" = 20'-0"
FENCE

DAMMON ENGINEERING, INC.
LOUISIANA & MISSISSIPPI
Chief Engineer: Brian Mistich, PE
554 Old Spanish Trail
Slidell, LA 70458
www.dammonengineering.com
info@dammonengineering.com
PH: 985.649.5832 F: 985.641.5950

REVISIONS

#	DESCRIPTION	DATE

SEAL:

PRELIMINARY NOT FOR CONSTRUCTION

NEW CAMP SLEEPING QUARTERS FOR
BARBARA FERGUSON
4 TREASURE ISLE
SLIDELL, LA 70461

JOB No:	[illegible] DATE:	09-21-16
DRAWN BY:	??? CHECKED BY:	CKD

This drawing, as an instrument of service, is the property of Dammon Engineering, and shall remain the property of Dammon Engineering. The reproduction, alteration or use of this drawing in whole or in part without written permission of Dammon Engineering, is prohibited. Any alterations made to this drawing by parties other than Dammon Engineering shall be at the sole risk of the party making such changes and Dammon Engineering shall be held harmless for any such alterations.

SHEET TITLE:
SITE PLAN - NEW FENCE & POOL LOCATION

DRAWING NUMBER:
C101

SHEET No: 1 of #

FILE NAME: J:\+ - REGIONAL\1259 Blvd area Slidell\Drawings\Current Drawings\C101 - Site Plan - Overall.dwg PLOT DATE & TIME: Sunday, October 09, 2016 8:03:33 PM