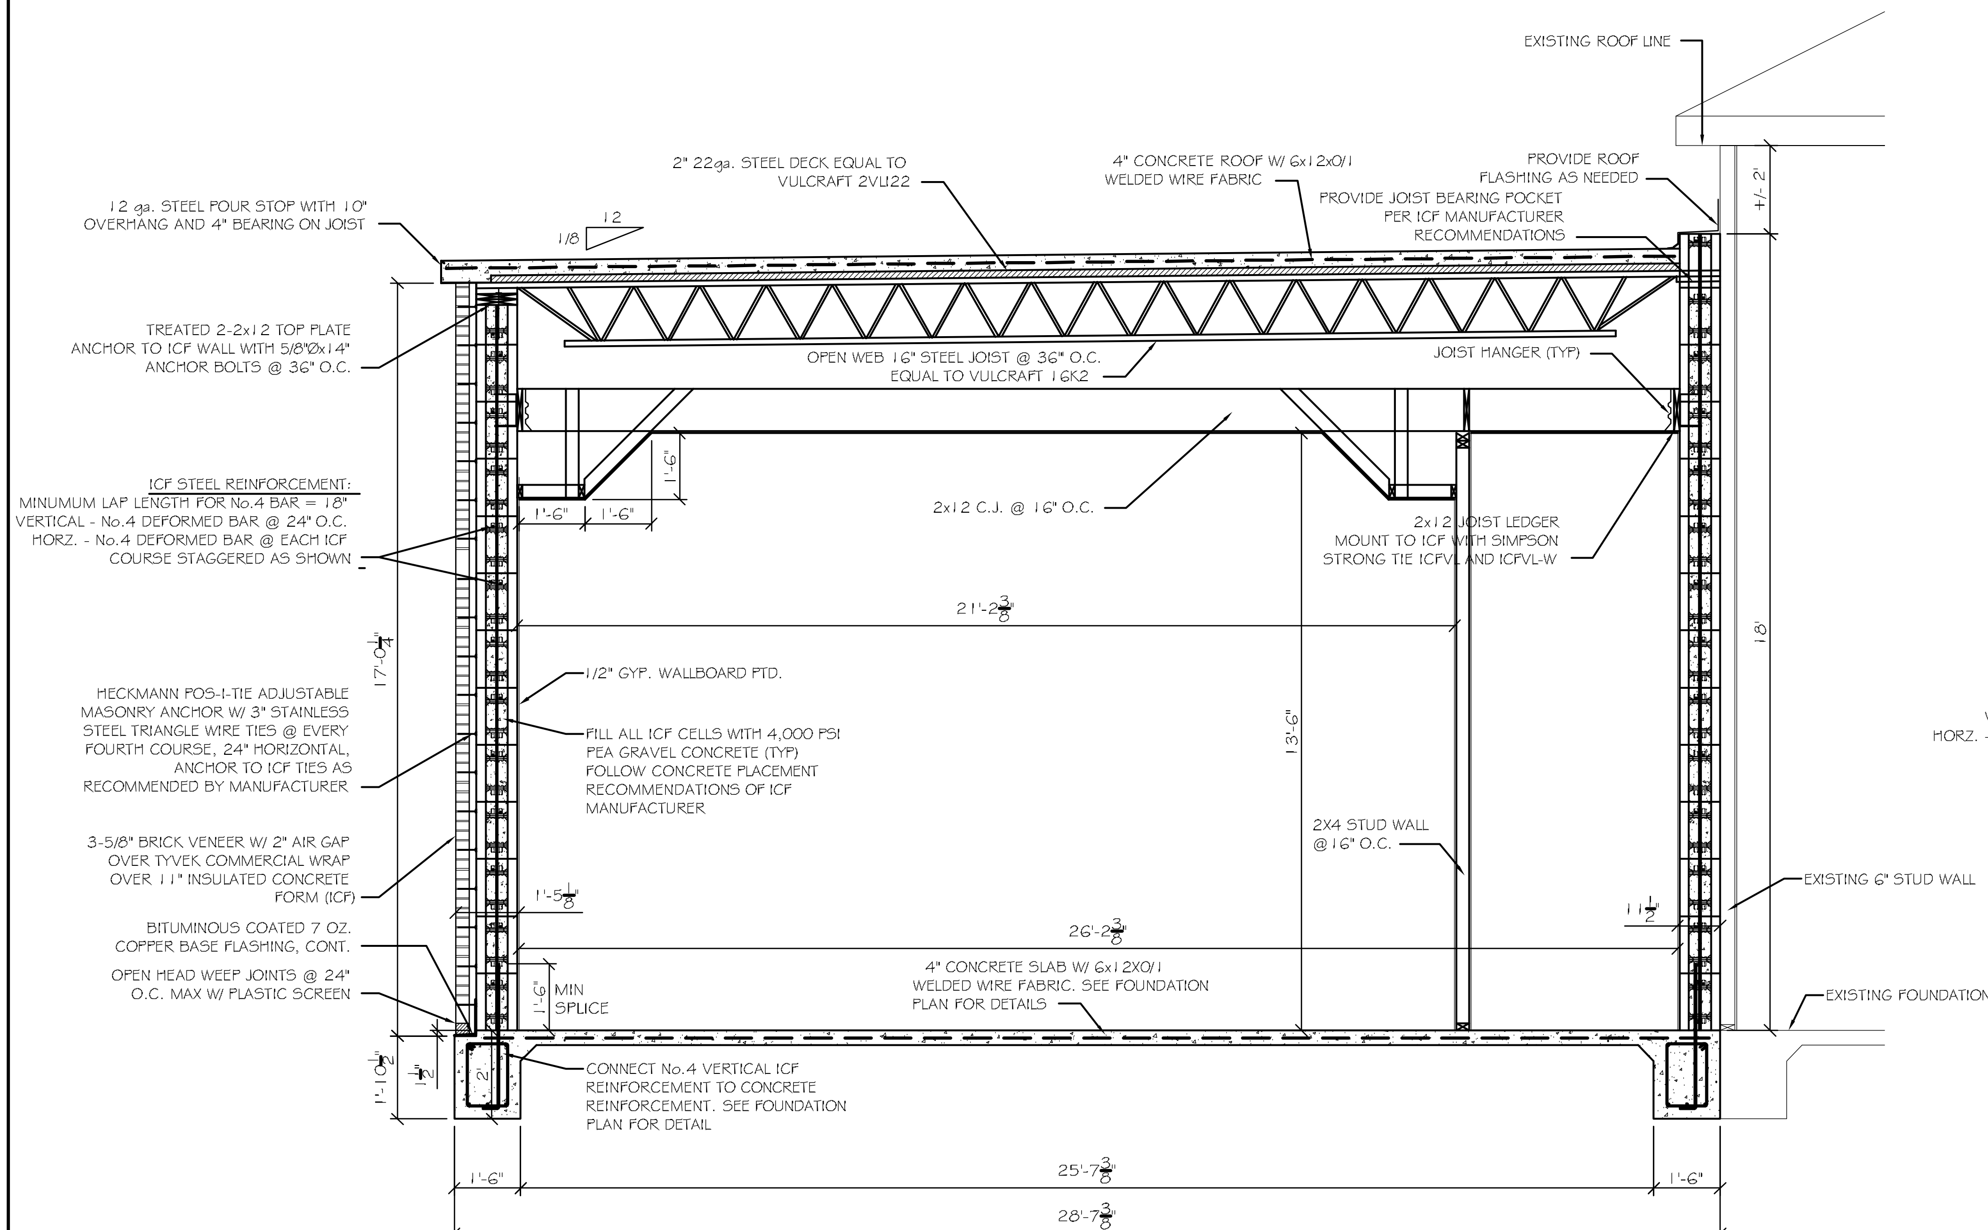

SECTION
SCALE: 1/2"=1'-0"
A
A2 A5

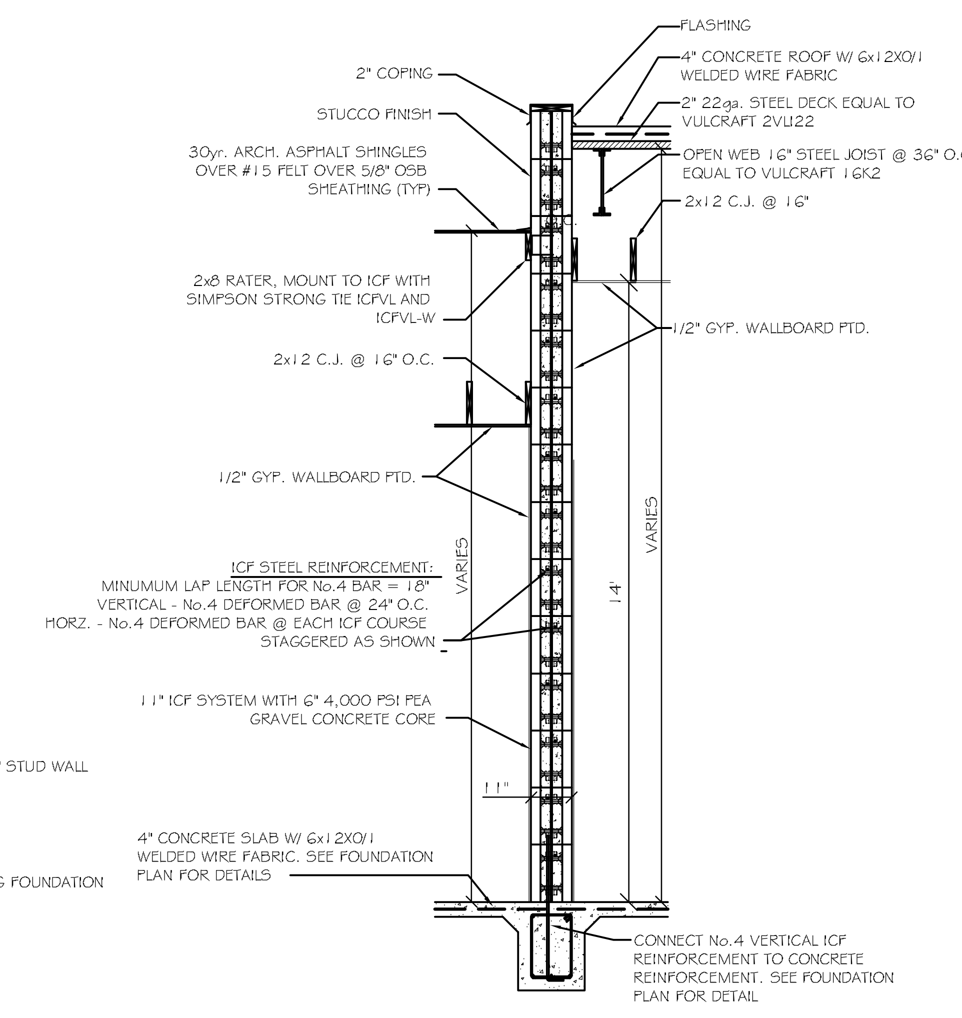

SECTION
SCALE: 1/2"=1'-0"
B
A2 A5

DAMMON ENGINEERING, INC.
Architects & Engineers

CHIEF ENGINEER: EMMETT DAMMON, P.E.
CHIEF ARCHITECT: KEVIN KINCHEN
554 OLD SPANISH TRAIL
SLIDELL, LA 70458
dammonengineering.com
dammoneng@bellsouth.net
PHONE: 985-649-5832
FAX: 985-641-5950

PAUL WRIGHT
ADDITION TO EXISTING RESIDENCE
67111 LOUISIANA HWY 343
LACOMBE,LA
70135

JOB No: 2147	DATE: 06-06-2013
DRAWN BY: BSN	CHECKED BY: BSN

REVISIONS

#	DESCRIPTION	DATE

BUILDING SECTION

SHEET No: 07 OF 12

A-5