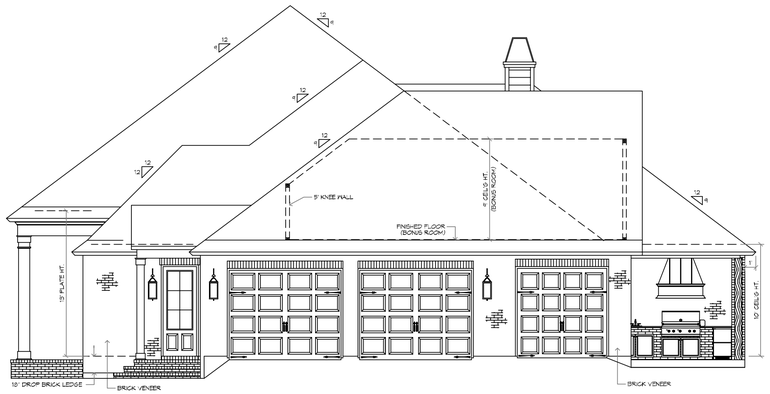

7 RIGHT SIDE ELEVATION
SCALE: 1/4"=1'-0"

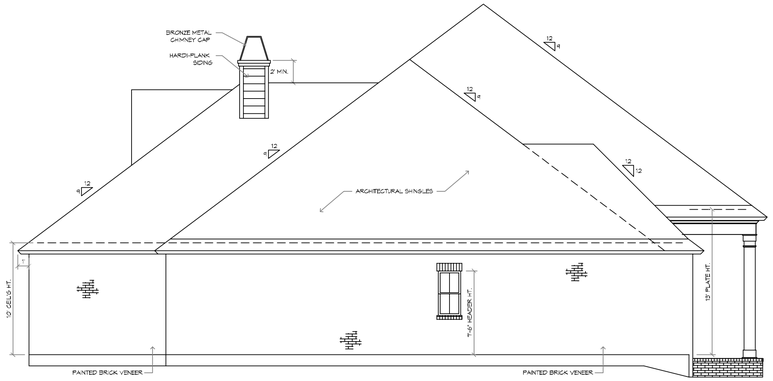

8 LEFT SIDE ELEVATION
SCALE: 1/4"=1'-0"

5 FRONT ELEVATION
SCALE: 1/4"=1'-0"

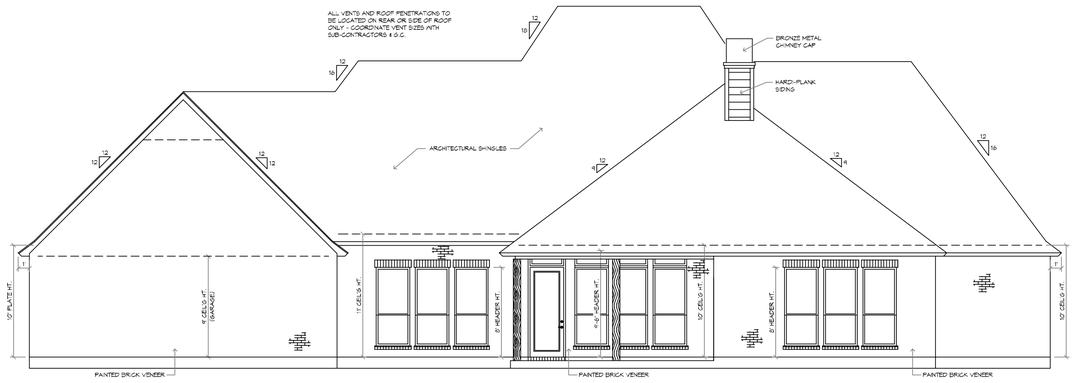

6 REAR ELEVATION
SCALE: 1/4"=1'-0"

DAMMON ENGINEERING, INC.
LOUISIANA & MISSISSIPPI
Chief Engineer: Brian Mistch, PE
554 Old Spanish Trail
Slidell, LA 70458
www.dammonengineering.com
info@dammonengineering.com
Ph: 985.649.5832

#	DESCRIPTION	DATE

REVISIONS

SEAL:

R:\Stamps\Brian La Stamp Professional.jpg

NEW RESIDENTIAL PROJECT

ALAN NOVAK

292 HIGHLAND BLUFF DR
SLIDELL, LA 70461

JOB No:	2018	DATE:	05-15-2018
DRAWN BY:	JASMN	CHECKED BY:	CKD

THIS SHEET DRAWING AND SPECIFICATIONS, DESIGNS AND ARRANGEMENTS REPRESENTED THEREIN ARE THE PROPERTY OF DAMMON ENGINEERING, INC. AND WERE PREPARED FOR USE ON THE PROJECT DESCRIBED HEREIN. THEY ARE NOT TO BE USED IN WHOLE OR IN PART FOR ANY OTHER PROJECT WITHOUT THE WRITTEN AUTHORIZATION OF DAMMON ENGINEERING, INC. THIS DRAWING MAY BE REPRODUCED FOR THE PURPOSE OF REVIEW AND ORDINARY CONSTRUCTION PROCEEDING THROUGH PUBLIC AGENCIES.

SHEET TITLE:
EXTERIOR ELEVATIONS

DRAWING NUMBER:
A102

SHEET No: 6 of # 10

FILE NAME: J:_RESIDENTIAL\Alan Novak\Current drawings\A102 - Elevations.dwg PLOT DATE & TIME: Wednesday, May 16, 2018 4:18:34 PM