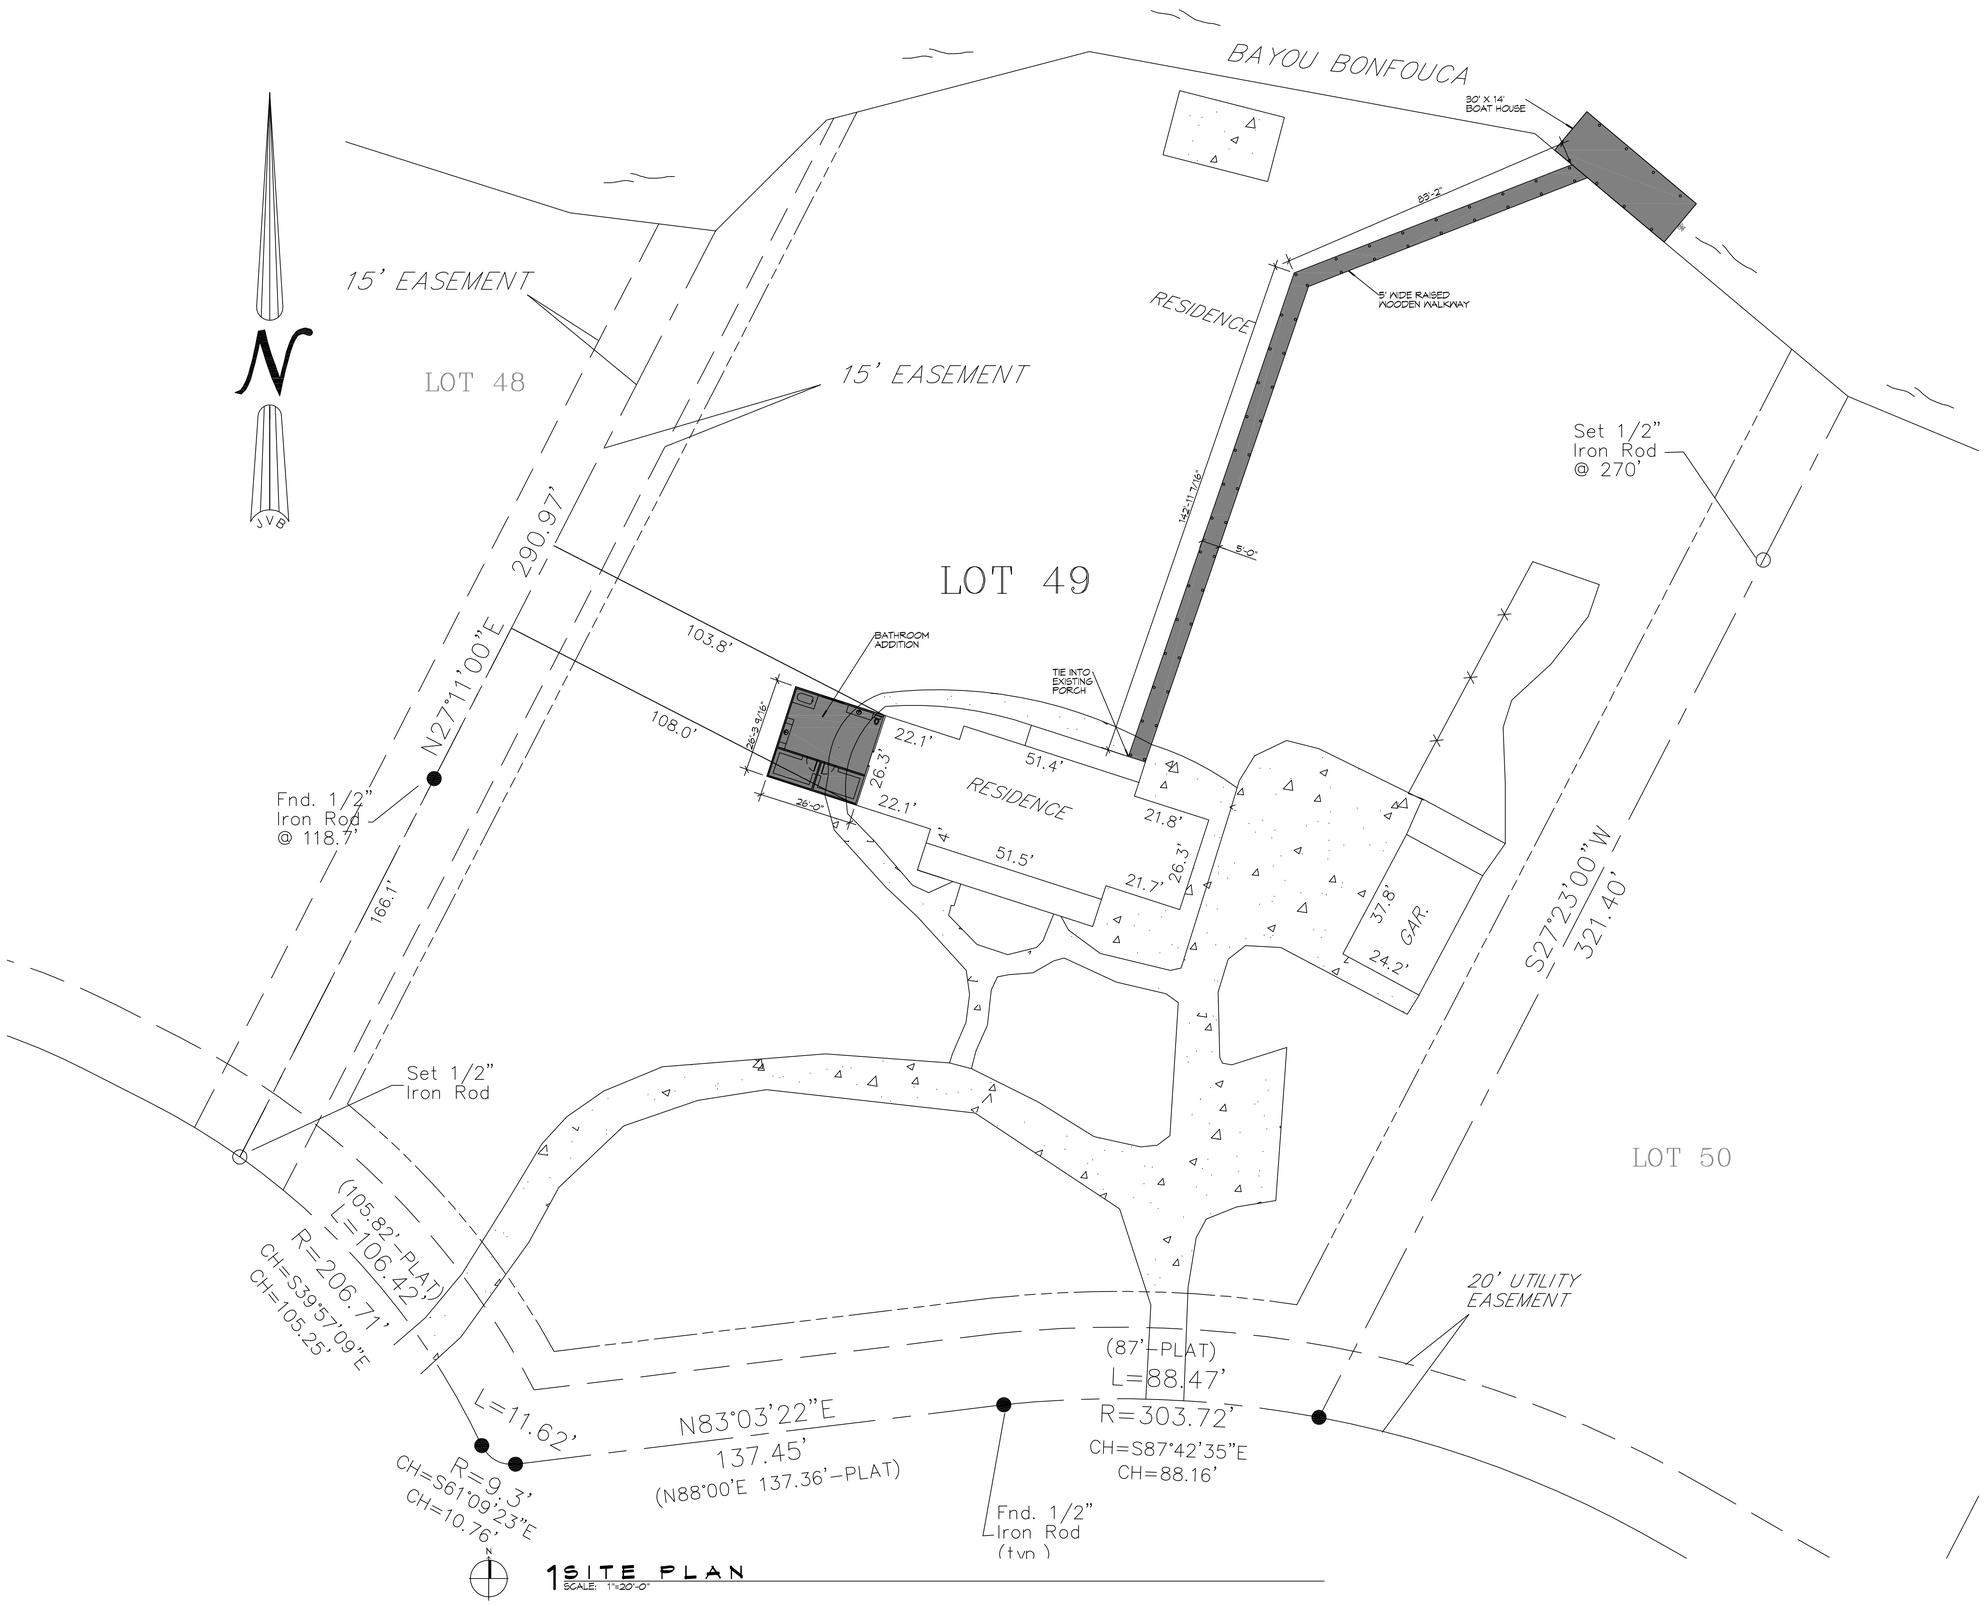

1 SITE PLAN
SCALE: 1"=20'-0"

DAMMON ENGINEERING, INC.
LOUISIANA & MISSISSIPPI

www.dammonengineering.com
info@dammonengineering.com
PH: 985.649.5832
Chief Engineer: Brian Mistich, PE
554 Old Spanish Trail
Slidell, LA 70458

#	DESCRIPTION	DATE

REVISIONS

SEAL:

BATHROOM ADDITION

THE CLEMENTS

138 CHAMALE DRIVE
SLIDELL LA. 70458

JOB No:	2018	DATE:	04-19-2018
DRAWN BY:	CKD	CHECKED BY:	CKD

This drawing, as an instrument of service, is the property of Dammon Engineering, and may not be reproduced or used without written consent of Dammon Engineering. Any reproduction or unauthorized use without written consent of Dammon Engineering, is not to be construed as a release to the general public or competitive bidding purposes. Any and all errors and omissions shall be reported to Dammon Engineering, in writing, immediately upon discovery.

SHEET TITLE:
SITE PLAN

DRAWING NUMBER:
C101

SHEET No: 1 of # 1