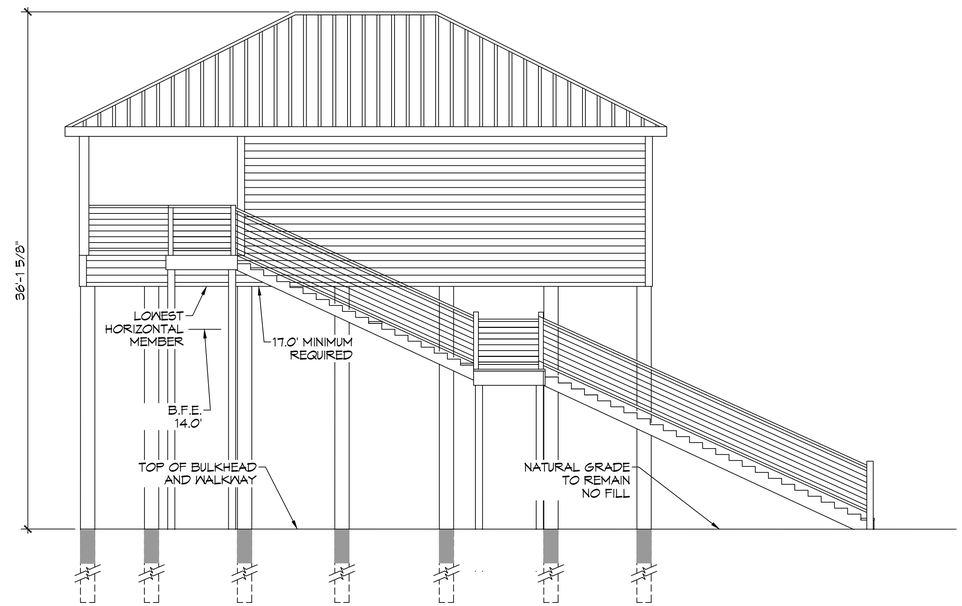

A
C101 | C102

PROPOSED CROSS SECTION

SCALE: 1" = 5' - 0"

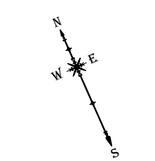

GRAPHIC SCALE

(IN FEET)
1 INCH = 1 FEET

DAMMON ENGINEERING, INC.
LOUISIANA & MISSISSIPPI

Chief Engineer: Brian Mistich, PE
5540 Highway 77
Sulphur, LA 70665
www.dammonengineering.com
info@dammonengineering.com
PH: 985.649.5832

#	DESCRIPTION	DATE

REVISIONS

SEAL:

BOAT HOUSE PLAN

ALBERT CUTITTO

LOT 16
21751 CHEF MENTEUR HWY
NEW ORLEANS, LOUISIANA 70129

JOB No:	2024
DATE:	04-18-2024
DRAWN BY:	GKD
CHECKED BY:	BAM

These plans remain the property of Dammon Engineering, Inc. and are not to be used for any other purpose than that for which they have been prepared and delivered. Any other use or reproduction without written consent of Dammon Engineering, Inc. is prohibited. Only those plans bearing the seal of Dammon Engineering, Inc. are valid for construction purposes.

SHEET TITLE:
PROPOSED SECTION OF SITE PLAN

DRAWING NUMBER:

C102

SHEET No: 2 of 13

FILE NAME: J:\- RESIDENTIAL\Stock Cutitto 21751 Chef Hwy\Current Drawings\C102 - Site Plan Sections.dwg PLOT DATE & TIME: Thursday, April 18, 2024 3:53:30 PM