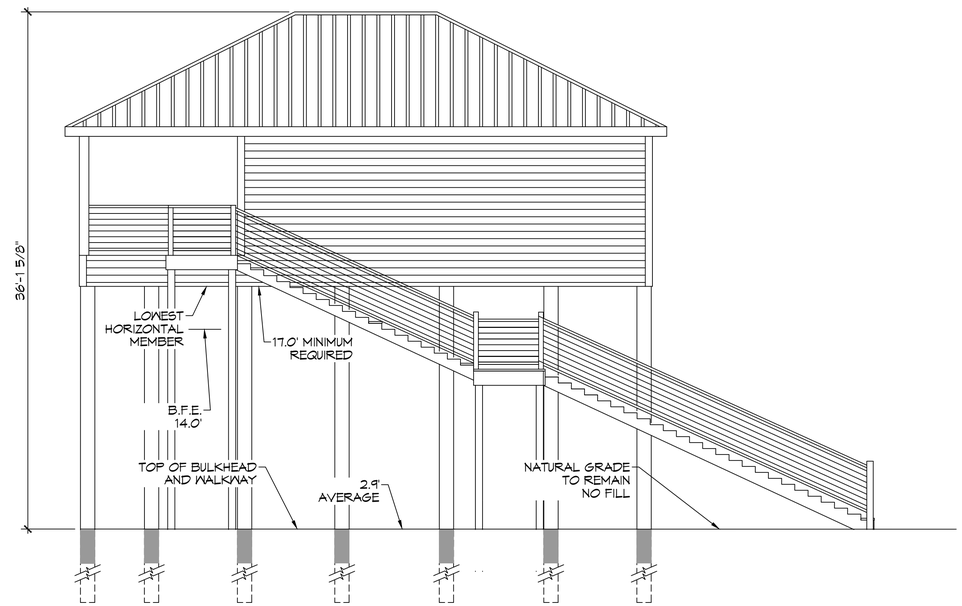

A C101 | C102

PROPOSED CROSS SECTION

SCALE: 1" = 5' - 0"

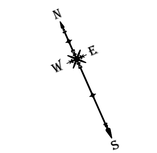

GRAPHIC SCALE

(IN FEET)
1 INCH = 1 FEET

DAMMON ENGINEERING, INC.
LOUISIANA & MISSISSIPPI

Chief Engineer: Brian Mistich, PE
5540 Highway Tract
Slidell, LA 70458

www.dammonengineering.com
info@dammonengineering.com
PH: 985.649.5832

#	DESCRIPTION	DATE

REVISIONS

SEAL:

STATE OF LOUISIANA
BRIAN A. MISTICH
License No. 30187
PROFESSIONAL ENGINEER

BOAT HOUSE PLAN

ALBERT CUTITTO

LOT 16
21751 CHEF MENTEUR HWY
NEW ORLEANS, LOUISIANA 70129

JOB No:	2024	DATE:	04-18-2024
DRAWN BY:	GKD	CHECKED BY:	BAM

These plans remain the property of Dammon Engineering, Inc. and are not to be used for any other purpose than that for which they have been prepared and delivered without written consent of Dammon Engineering, Inc. Any reproduction of these plans, in whole or in part, without written consent of Dammon Engineering, Inc. for which they have been prepared and delivered without written consent of Dammon Engineering, Inc. is prohibited. Only the original signature and seal of a licensed professional engineer shall be considered a valid and binding document.

SHEET TITLE:
PROPOSED SECTION OF SITE PLAN

DRAWING NUMBER:

C102

SHEET No: 2 of 13

FILE NAME: J:_REGIONTA\Cindy Cutitto 21751 Chef Hwy\Current Drawings\C102 - Site Plan Sections.dwg DLOT DATE & TIME: Monday, April 22, 2024 12:23:36 AM