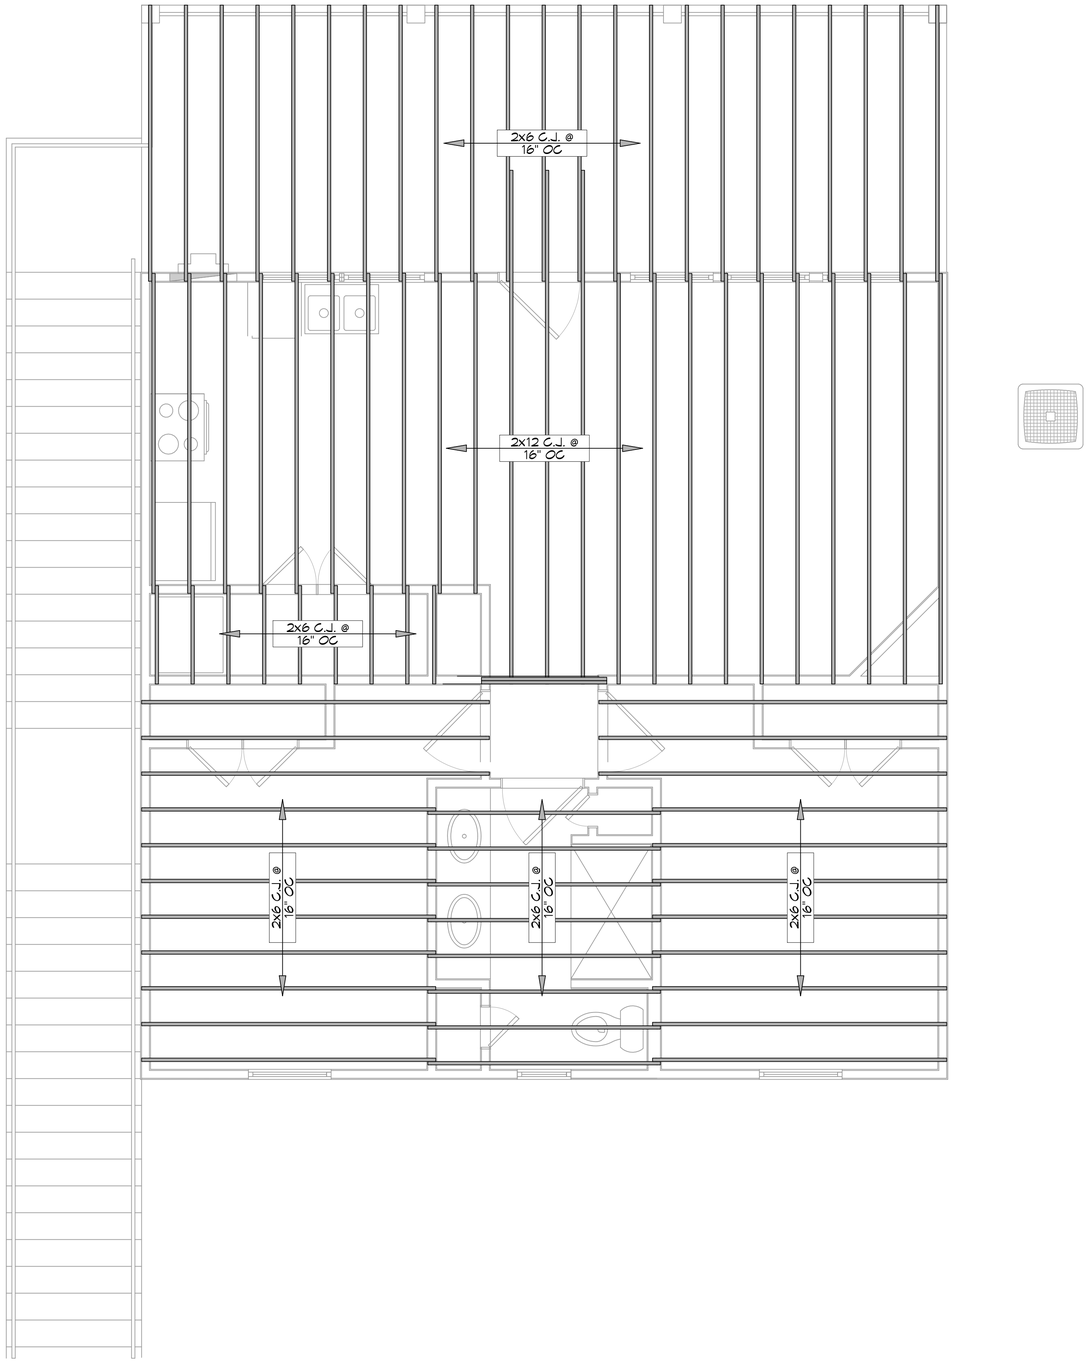

6 CEILING JOIST PLAN
SCALE: 3/8"= 1'-0"

DAMMON ENGINEERING, INC.
LOUISIANA & MISSISSIPPI
www.dammonengineering.com
info@dammonengineering.com
PH: 985.649.5832

Chief Engineer: Brian Mistich, PE
5544 Highway 70 Suite 7
Slidell, LA 70458

REVISIONS

#	DESCRIPTION	DATE

SEAL:

STATE OF LOUISIANA
BRIAN A. MISTICH
License No. 30187
PROFESSIONAL ENGINEER

BOAT HOUSE PLAN

ALBERT CUTITTO

LOT 16
21751 CHEF MENTEUR HWY
NEW ORLEANS, LOUISIANA 70129

JOB No:	2024	DATE:	04-18-2024
DRAWN BY:	GKD	CHECKED BY:	BAM

These plans remain the property of Dammon Engineering, and are not to be reproduced, changed or copied in any form or manner whatsoever, nor are they to be assigned to any third party, without first obtaining the written permission and consent of Dammon Engineering. In the event of unauthorized reuse of these plans by a third party, the third party shall indemnify and hold harmless Dammon Engineering for any and all liability, losses or damages arising out of such reuse.

SHEET TITLE:
CEILING JOIST PLAN

DRAWING NUMBER:
S104

SHEET No: 6 of 13

FILE NAME: J:\- RESIDENTIAL\Cindy Cutitto 21751 Chef Hwy\Current Drawings\S104 - Ceiling Joist Plan.dwg PLOT DATE & TIME: Monday, April 22, 2024 3:30:30 AM