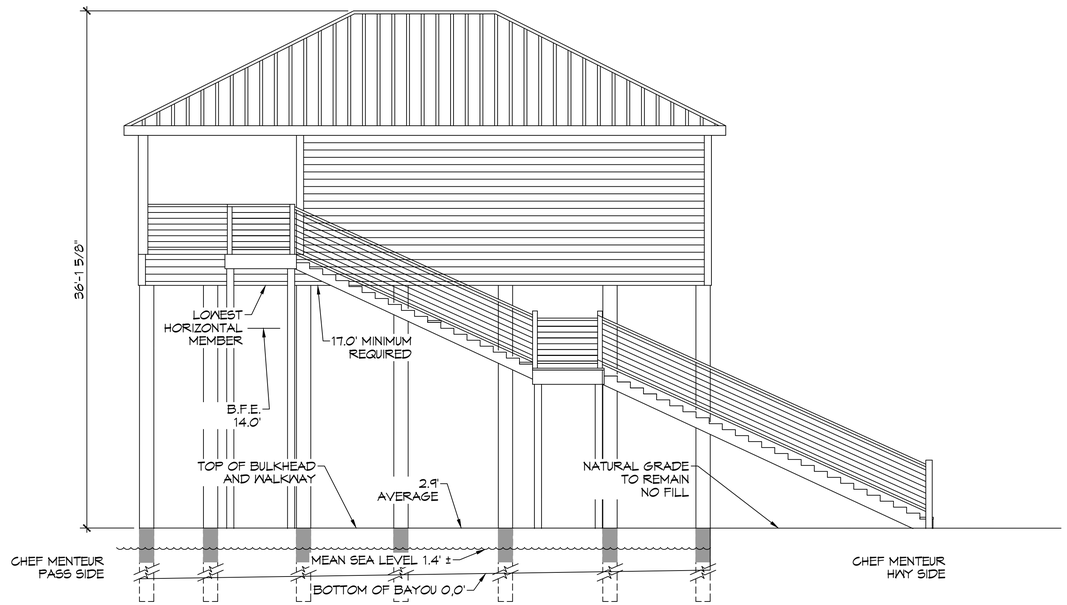

A
C101 | C102

PROPOSED CROSS SECTION

SCALE: 1" = 5' - 0"

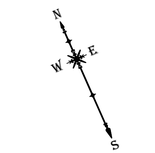

GRAPHIC SCALE
(IN FEET)
1 INCH = 1 FEET

DAMMON ENGINEERING, INC.
LOUISIANA & MISSISSIPPI
www.dammonengineering.com
info@dammonengineering.com
PH: 985.649.5832

Chief Engineer: Brian Mistich, PE
554 Gloria Town Trail
Slidell, LA 70458

#	DESCRIPTION	DATE

REVISIONS

SEAL:

STATE OF LOUISIANA
BRIAN A. MISTICH
License No. 30187
PROFESSIONAL ENGINEER

BOAT HOUSE PLAN

ALBERT CUTITTO

LOT 16
2170 I CHEF MENTEUR HWY
NEW ORLEANS, LOUISIANA 70129

JOB No: 2024 | DATE: 05-02-2024
DRAWN BY: GKD | CHECKED BY: BAM

These plans remain the property of Dammon Engineering, Inc. and are not to be used for any other purpose than that for which they have been prepared and delivered without written consent of Dammon Engineering, Inc. Copyright © 2024 Dammon Engineering, Inc. All rights reserved.

SHEET TITLE:
PROPOSED SECTION OF SITE PLAN

DRAWING NUMBER:
C102

SHEET No: 2 of 13

FILE NAME: J:_RESIDENTIAL\Cutitto 3178 Chef Hwy\Current Drawings\C102 - Site Plan Sections.dwg PLOT DATE & TIME: Thursday, May 2, 2024 8:13:01 AM