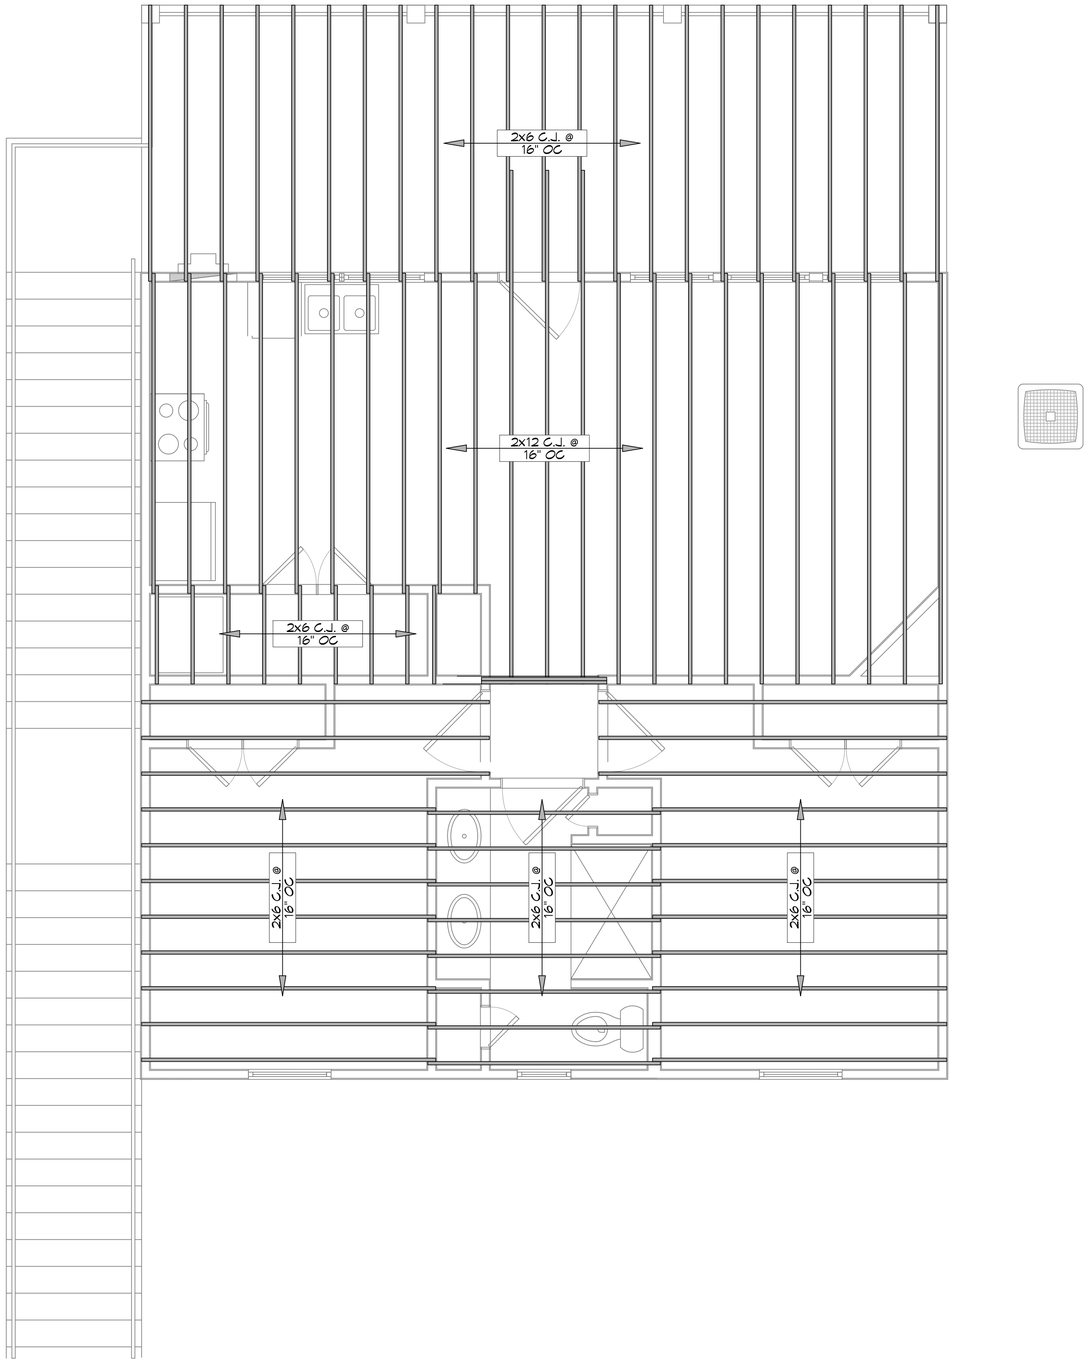

6 CEILING JOIST PLAN
SCALE: 3/8"= 1'-0"

DAMMON ENGINEERING, INC.
LOUISIANA & MISSISSIPPI
www.dammonengineering.com
info@dammonengineering.com
PH: 985.649.5832
Chief Engineer: Brian Mistich, PE
554 Old Spanish Trail
Slidell, LA 70458

REVISIONS

#	DESCRIPTION	DATE

SEAL:
STATE OF LOUISIANA
BRIAN A. MISTICH
License No. 30187
PROFESSIONAL ENGINEER

BOAT HOUSE PLAN

ALBERT CUTITTO

LOT 16
2175) CHEF MENTEUR HWY
NEW ORLEANS, LOUISIANA 70129

JOB No:	2024	DATE:	09-02-2024
DRAWN BY:	GKD	CHECKED BY:	BAM

These plans remain the property of Dammon Engineering, and are not transferable to other locations or projects. Reproduction or reuse of these plans in whole or in part without written consent of Dammon Engineering is prohibited. Only those versions of these plans bearing the seal of Dammon Engineering are valid for the project for which they have been prepared and analyzed without written consent of Dammon Engineering. Any other versions are invalid and Dammon Engineering assumes no liability for their use.

SHEET TITLE:
CEILING JOIST PLAN

DRAWING NUMBER:
S104

SHEET No: 6 of 13

FILE NAME: J:\- RESIDENTIAL\Cindy Cutitto 2175) Chef Hwy\Current Drawings\S104 - Ceiling Joist Plan.dwg PLOT DATE & TIME: Thursday, May 2, 2024 8:10:31 AM