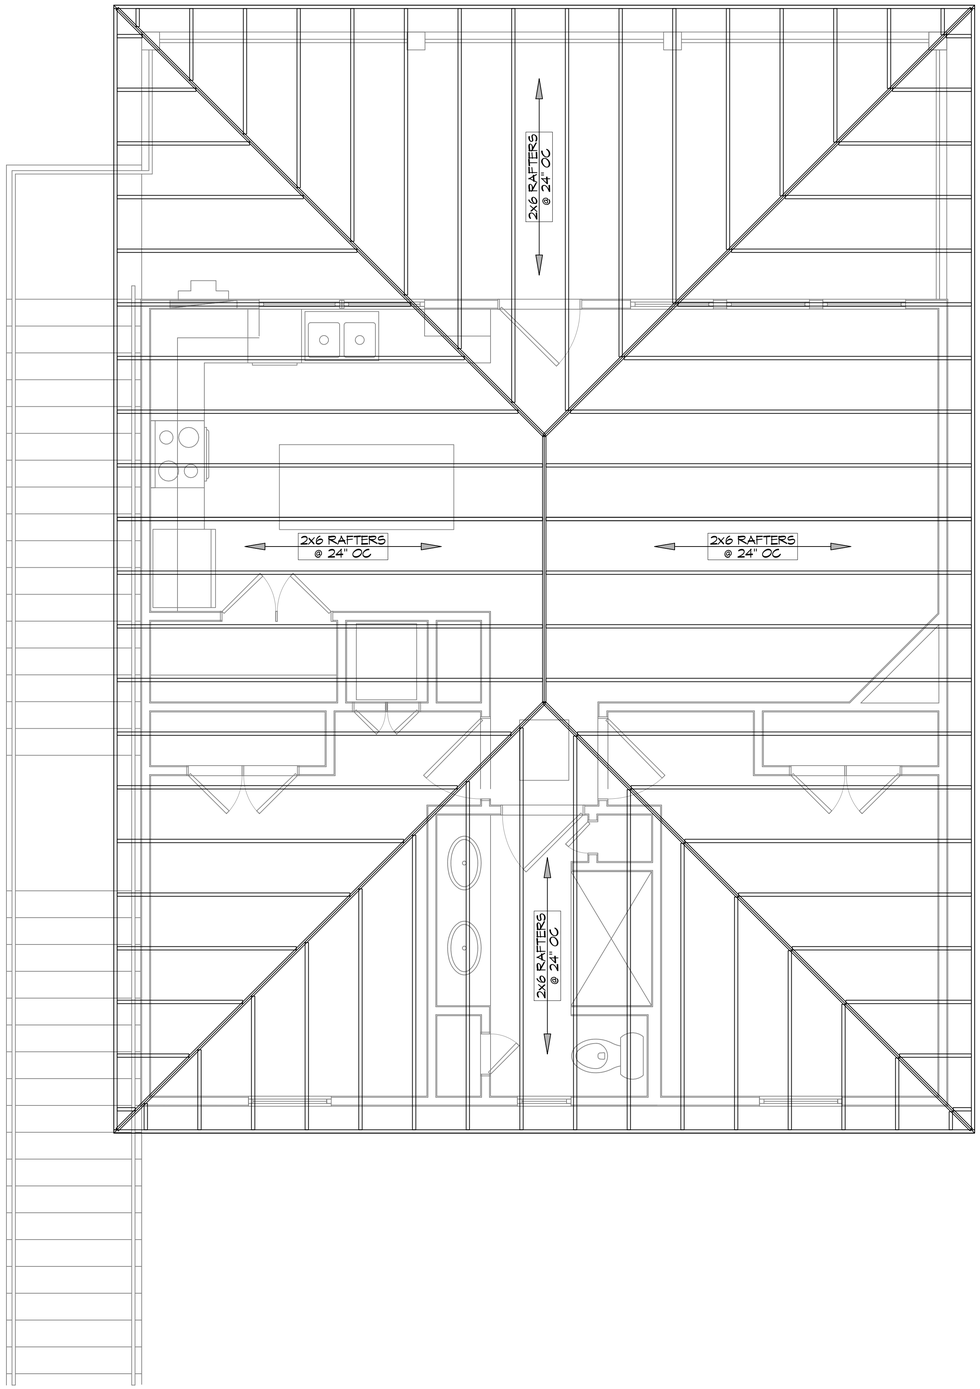

7 ROOF FRAMING PLAN

SCALE: 3/8"= 1'-0"

ROOF TIE-DOWNS

1. SEC. 18-10. - ROOF TIE-DOWN STRAPS.
2. FOR ALL NEW CONSTRUCTION, ROOF TIE-DOWN STRAPS WILL BE REQUIRED TO AID IN THE STRUCTURAL INTEGRITY OF A STRUCTURE TO WITHSTAND A 150 MPH WIND EVENT.
3. ONLY GALVANIZED STEEL STRAPPING SHALL BE UTILIZED. STRAPPING SHALL HAVE A MINIMUM SECTION OF ONE AND ONE-FOURTH INCH BY ONE-EIGHTH INCH AND HAVE A MINIMUM BREAKING STRENGTH OF 4,150 POUNDS. NO SPLICES WILL BE ALLOWED.
4. ROOF TIES SHALL BE INSTALLED AT EACH EXTERIOR PILING AND ALONG THE STRUCTURES SILL. THE MAXIMUM SPACING FOR ROOF TIE-DOWN STRAPS SHALL BE TEN FEET.
5. ROOF TIE-DOWN STRAPS SHALL BE ATTACHED TO THE STRUCTURES SILL OR PILING, RUN ALONG THE SIDE WALL, OVER THE ROOF STRUCTURE FRAMING AND DECKING, AND ATTACHED TO THE SILL ON THE OPPOSING SIDE OF THE STRUCTURE.
6. COMMERCIALLY AVAILABLE ADAPTERS SHALL BE UTILIZED TO PREVENT SHARP BENDS IN THE TIES AND TO KEEP THEM FROM CUTTING INTO THE STRUCTURAL FRAMING WHEN TENSION IS APPLIED.

DAMMON ENGINEERING, INC.
LOUISIANA & MISSISSIPPI
www.dammonengineering.com
info@dammonengineering.com
PH: 985.649.5832

Chief Engineer: Brian Mistich, PE
504 Lyons Trail
Slidell, LA 70458

REVISIONS

#	DESCRIPTION	DATE

SEAL:

STATE OF LOUISIANA
BRIAN A. MISTICH
License No. 30187
PROFESSIONAL ENGINEER

BOAT HOUSE PLAN

ALBERT CUTITTO

LOT 16
21751 CHEF MENTEUR HWY
NEW ORLEANS, LOUISIANA 70129

JOB No:	2024
DATE:	05-02-2024
DRAWN BY:	CASD
CHECKED BY:	BAM

THE ABOVE CLAIMS THE OWNERSHIP OF PROFESSIONAL ENGINEERING, ARCHITECTURAL AND SURVEYING DOCUMENTS AND DESIGNS PRESENTED HEREIN AS THE SOLE PROPERTY OF DAMMON ENGINEERING, INC. THESE DOCUMENTS AND DESIGNS MAY NOT BE USED BY ANY PERSON OR ENTITY FOR ANY PURPOSE OTHER THAN THE SPECIFIC PROJECT FOR WHICH THEY WERE PREPARED AND DELIVERED, WITHOUT THE WRITTEN CONSENT OF DAMMON ENGINEERING, INC. ALL REPRODUCTIONS, COPIES OR SUBSTANTIAL USE OF THE DESIGNS OR OTHER PROPERTY OF DAMMON ENGINEERING, INC. WITHOUT WRITTEN CONSENT IS PROHIBITED.

SHEET TITLE:
ROOF FRAMING PLAN

DRAWING NUMBER:
S105

SHEET No: 7 of 13

FILE NAME: J:\- RESIDENTIAL\Canale Cutitto 2781 Chef Hwy\Current Drawings\S105 - Roof Framing Plan.dwg PLOT DATE & TIME: Monday, May 13, 2024 1:41:56 PM