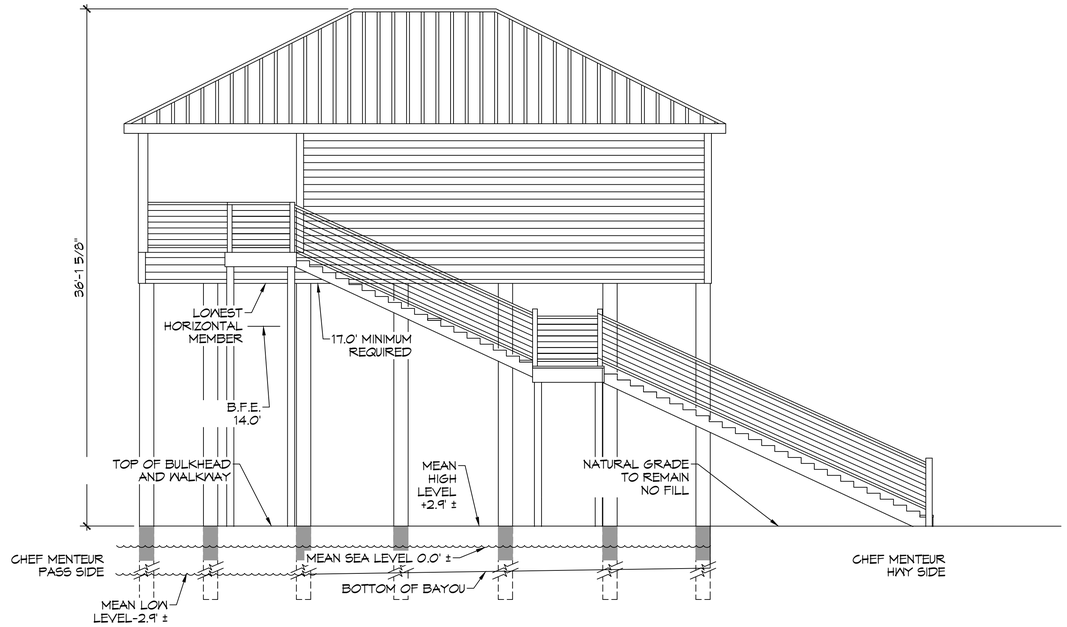

A C101 | C102

PROPOSED CROSS SECTION

SCALE: 1" = 5' - 0"

GRAPHIC SCALE

(IN FEET)
1 INCH = 1 FEET

DAMMON ENGINEERING, INC.
LOUISIANA & MISSISSIPPI
www.dammonengineering.com
info@dammonengineering.com
PH: 985.649.5832

Chief Engineer: Brian Mistich, PE
5540 Highway Tract
Slidell, LA 70458

#	DESCRIPTION	DATE

REVISIONS

SEAL:

STATE OF LOUISIANA
BRIAN A. MISTICH
License No. 30187
PROFESSIONAL ENGINEER

BOAT HOUSE PLAN

ALBERT CUTITTO

LOT 16
21781 CHEF MENTEUR HWY
NEW ORLEANS, LOUISIANA 70129

JOB No: 2024 | DATE: 05-02-2024
DRAWN BY: CSD | CHECKED BY: BAM

The drawings, specifications and other documents, including but not limited to, plans and specifications, prepared by Dammon Engineering, Inc. (the "Engineer") for this project are instruments of service for use solely with respect to this project. In addition, the Engineer shall be deemed the author of these documents and shall retain all common law, statutory and other reserved rights, including the copyright thereto. These documents are not to be used by the owner or others on other projects or for extensions of this project, for which, they have been prepared and developed without written consent of the Engineer. Visual contact with these documents shall constitute prima facie evidence of acceptance of these restrictions.

SHEET TITLE:
PROPOSED SECTION OF SITE PLAN

DRAWING NUMBER:

C102

SHEET No: 2 of 13

FILE NAME: J:\-_RESIDENTIAL\Canal Cutitto 21781 Chef Hwy\Current Drawings\C102 - Site Plan Sections.dwg PLOT DATE & TIME: Tuesday, August 13, 2024 10:14:13 AM