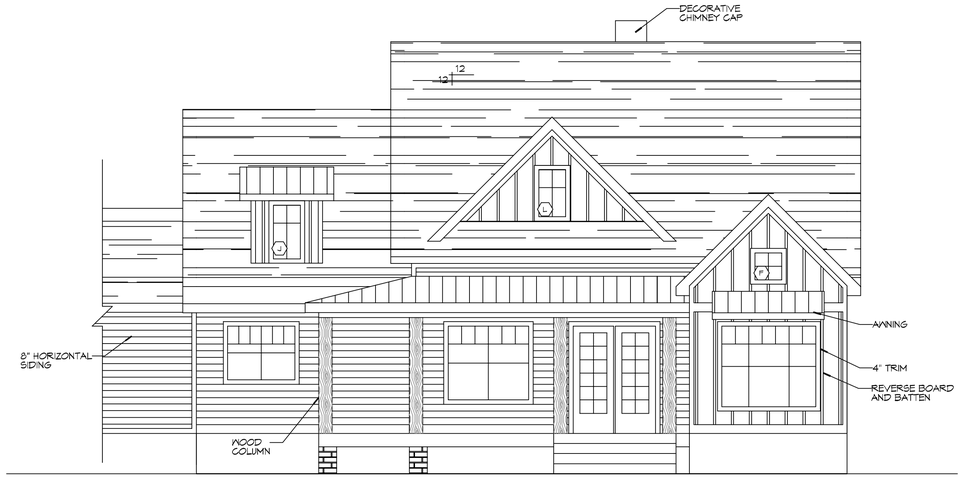

4 FRONT ELEVATION
SCALE: 3/16"=1'-0"

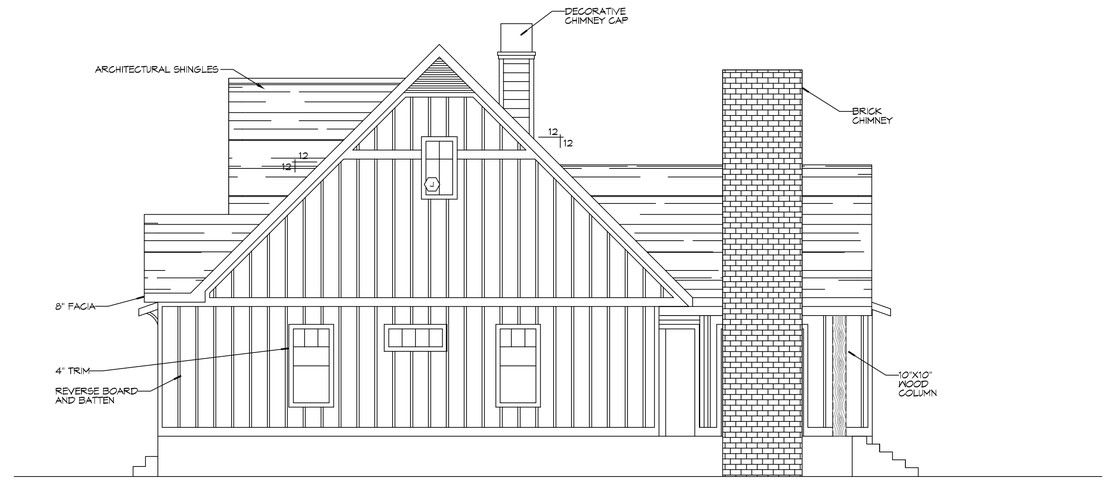

5 SIDE ELEVATION
SCALE: 3/16"=1'-0"

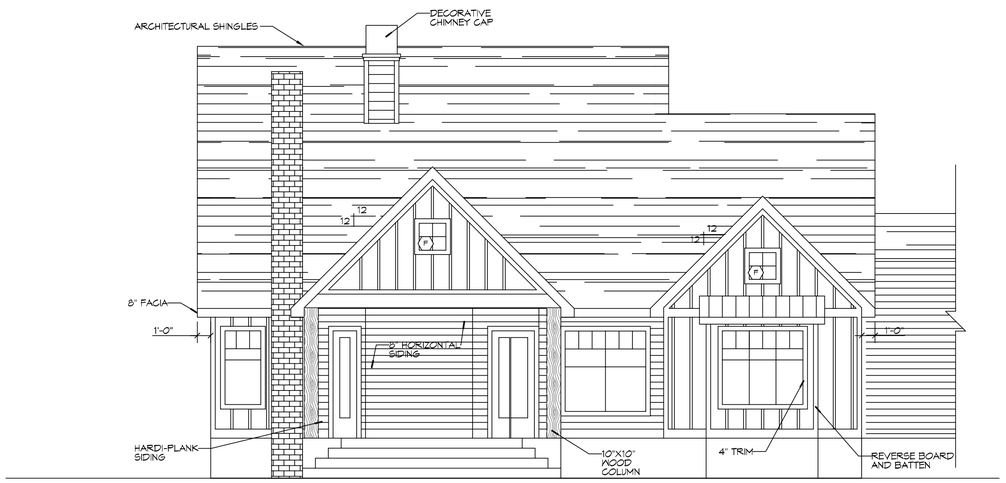

6 REAR ELEVATION
SCALE: 3/16"=1'-0"

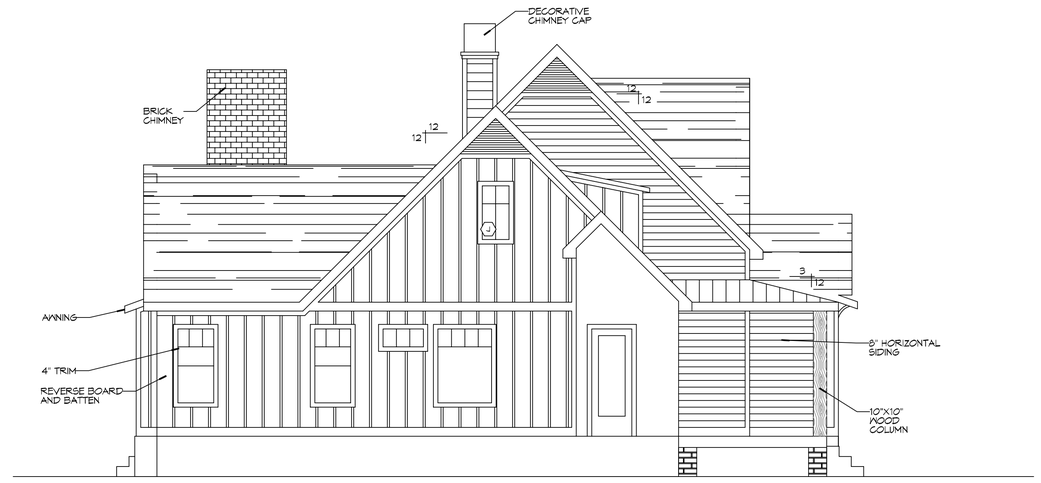

7 SIDE ELEVATION
SCALE: 3/16"=1'-0"

DAMMON ENGINEERING, INC.
LOUISIANA & MISSISSIPPI
www.dammonengineering.com
info@dammonengineering.com
Ph: 985.649.5832
Chief Engineer: Brian Mistich, PE
554 Old Spanish Trail
Slidell, LA 70458

REVISIONS

#	DESCRIPTION	DATE

SEAL:

NEW RESIDENTIAL
CRAIG BERGERON
6410 HIKO COURT
DAYKONDEAD, MS 39525

JOB No:	2021	DATE:	02-25-2021
DRAWN BY:	RLD	CHECKED BY:	CKD

This plans drawings and specifications, designs and arrangements represented thereby are the property of Dammon Engineering, Inc. and shall not be used in any way for any purpose other than the specific project for which they were prepared and delivered, unless permission is granted in writing by Dammon Engineering, Inc. Visual contact with these drawings or specifications shall constitute prima facie evidence of acceptance of these restrictions.

SHEET TITLE:
HOUSE ELEVATIONS

DRAWING NUMBER:
A102

SHEET No: 5 of 10

FILE NAME: J:_REGIONAL\Craig Bergeron\Working dwgs\A102 - House elevations.dwg PLOT DATE & TIME: Thursday, February 25, 2021 1:27:28 PM