8 FRONT ELEVATION
SCALE: 1/4"=1'-0"

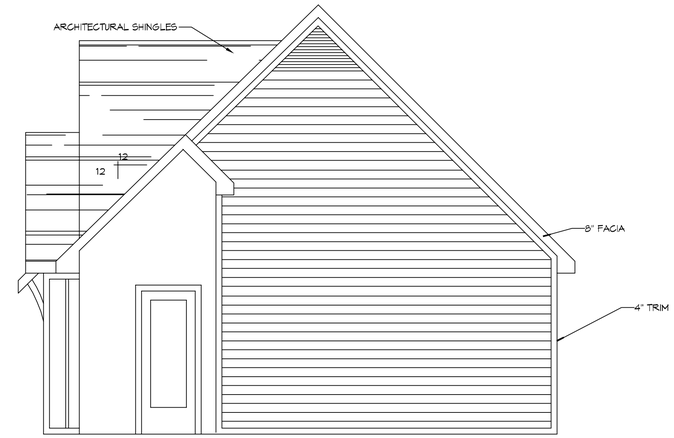

9 SIDE ELEVATION
SCALE: 1/4"=1'-0"

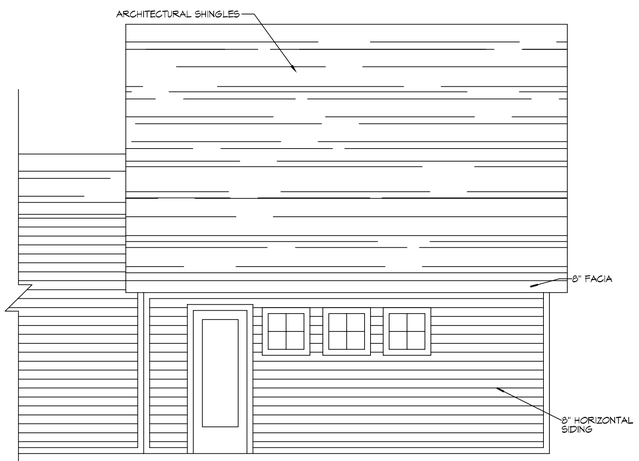

10 REAR ELEVATION
SCALE: 1/4"=1'-0"

11 SIDE ELEVATION
SCALE: 1/4"=1'-0"

DAMMON ENGINEERING, INC.
LOUISIANA & MISSISSIPPI
www.dammonengineering.com
info@dammonengineering.com
Ph: 985.649.5832
Chief Engineer: Brian Mistich, PE
554 Old Spanish Trail
Slidell, LA 70458

REVISIONS

#	DESCRIPTION	DATE

SEAL:

NEW RESIDENTIAL
CRAIG BERGERON
6410 HUKO COURT
DIAMONDHEAD, MS 39525

JOB No:	2021	DATE:	02-25-2021
DRAWN BY:	CKD	CHECKED BY:	CKD

The plans, drawings and specifications, designs and engineering represented drawings and specifications are the property of Dammon Engineering, Inc. and shall not be reproduced, copied, or used in whole or in part without the written permission of Dammon Engineering, Inc. Dammon Engineering, Inc. shall not be responsible for any modifications made to these plans, drawings and specifications without the written permission of Dammon Engineering, Inc. Dammon Engineering, Inc. shall not be responsible for any deviations from these plans, drawings and specifications, and construction performed by others.

SHEET TITLE:
GARAGE ELEVATIONS

DRAWING NUMBER:
A103

SHEET No: 6 of 10

FILE NAME: J:_DESIGNS\Craig Bergeron\Working dwg\A103 - Garage elevations.dwg PLOT DATE & TIME: Thursday, February 25, 2021 11:07:54 AM