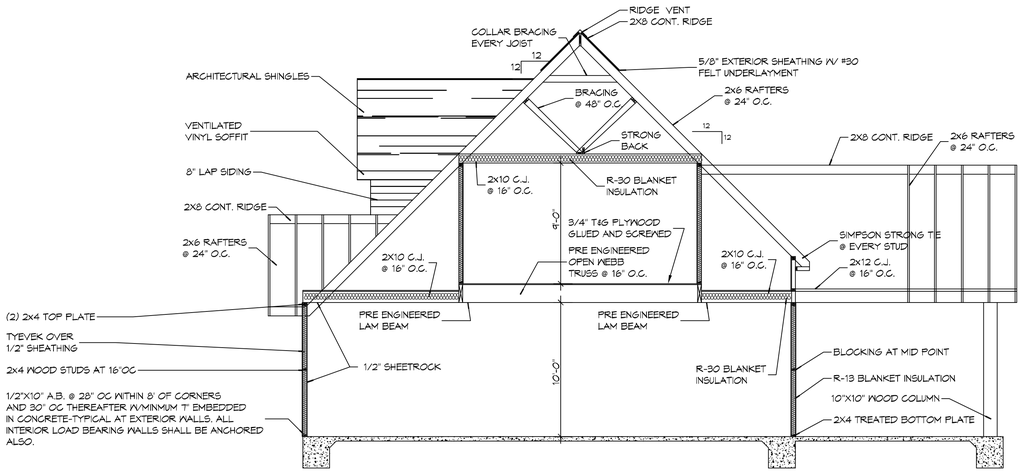

12 TYPICAL HOUSE SECTION
SCALE: 3/16"= 1'-0"

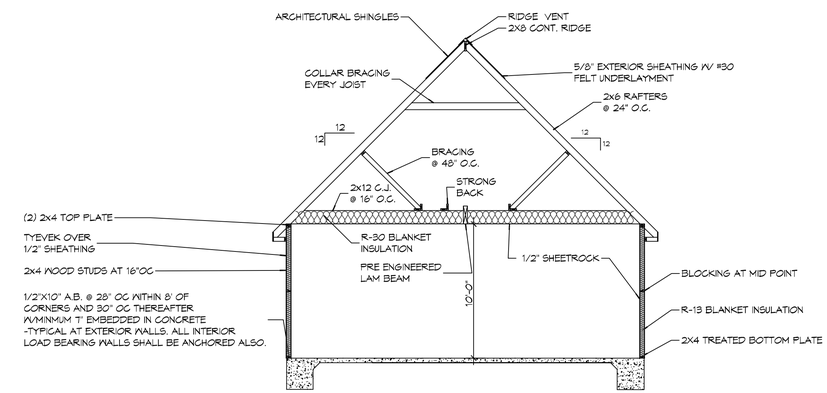

13 TYPICAL GARAGE SECTION
SCALE: 3/16"= 1'-0"

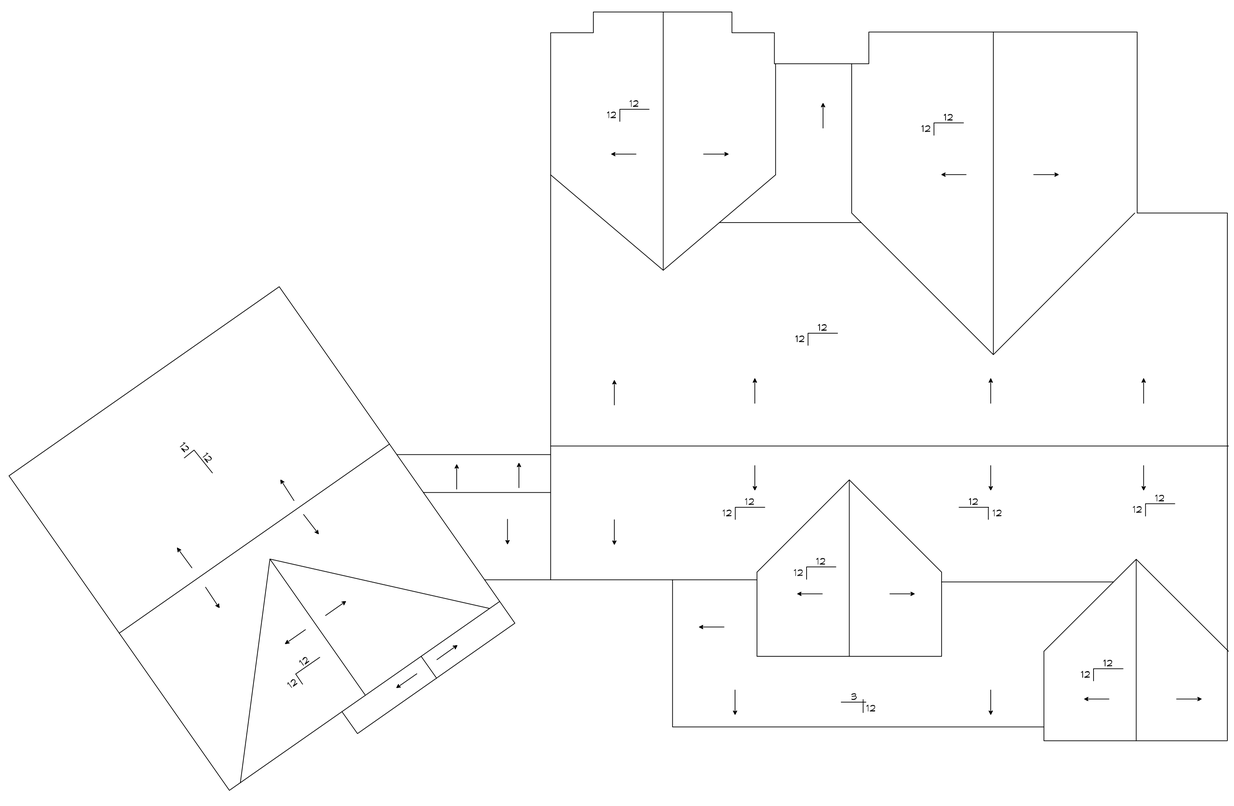

14 HOUSE ROOF PLAN
SCALE: 3/16"= 1'-0"

DAMMON ENGINEERING, INC.
LOUISIANA & MISSISSIPPI
www.dammonengineering.com
info@dammonengineering.com
PH: 985.649.5832
Chief Engineer: Brian Mistich, PE
554 Old Spanish Trail
Slidell, LA 70458

REVISIONS

#	DESCRIPTION	DATE

SEAL:

NEW RESIDENTIAL
CRAIG BERGERON
6410 HIKO COURT
DIAMONDHEAD, MS 39525

JOB No:	2021	DATE:	02-25-2021
DRAWN BY:	RLD	CHECKED BY:	GKD

The plans, drawings, and specifications, original and all designs represented thereby are the property of Dammon Engineering, Inc. and are not to be used for any purpose other than the specific project for which they are prepared. Any other use, reproduction, or publication of any part or parts of the plans, drawings, and specifications without prior written consent of Dammon Engineering, Inc. is prohibited. Visual contact with these plans, drawings, or specifications shall constitute acceptance of the above restrictions.

SHEET TITLE:
HOUSE AND GARAGE SECTION AND ROOF PLAN

DRAWING NUMBER:
A104

SHEET No: 7 of 10

FILE NAME: J:_DESIGNS\Craig Bergeron\Craig Berg\A104 - Section and roof plan.dwg PLOT DATE & TIME: Thursday, February 25, 2021 11:07:28 AM