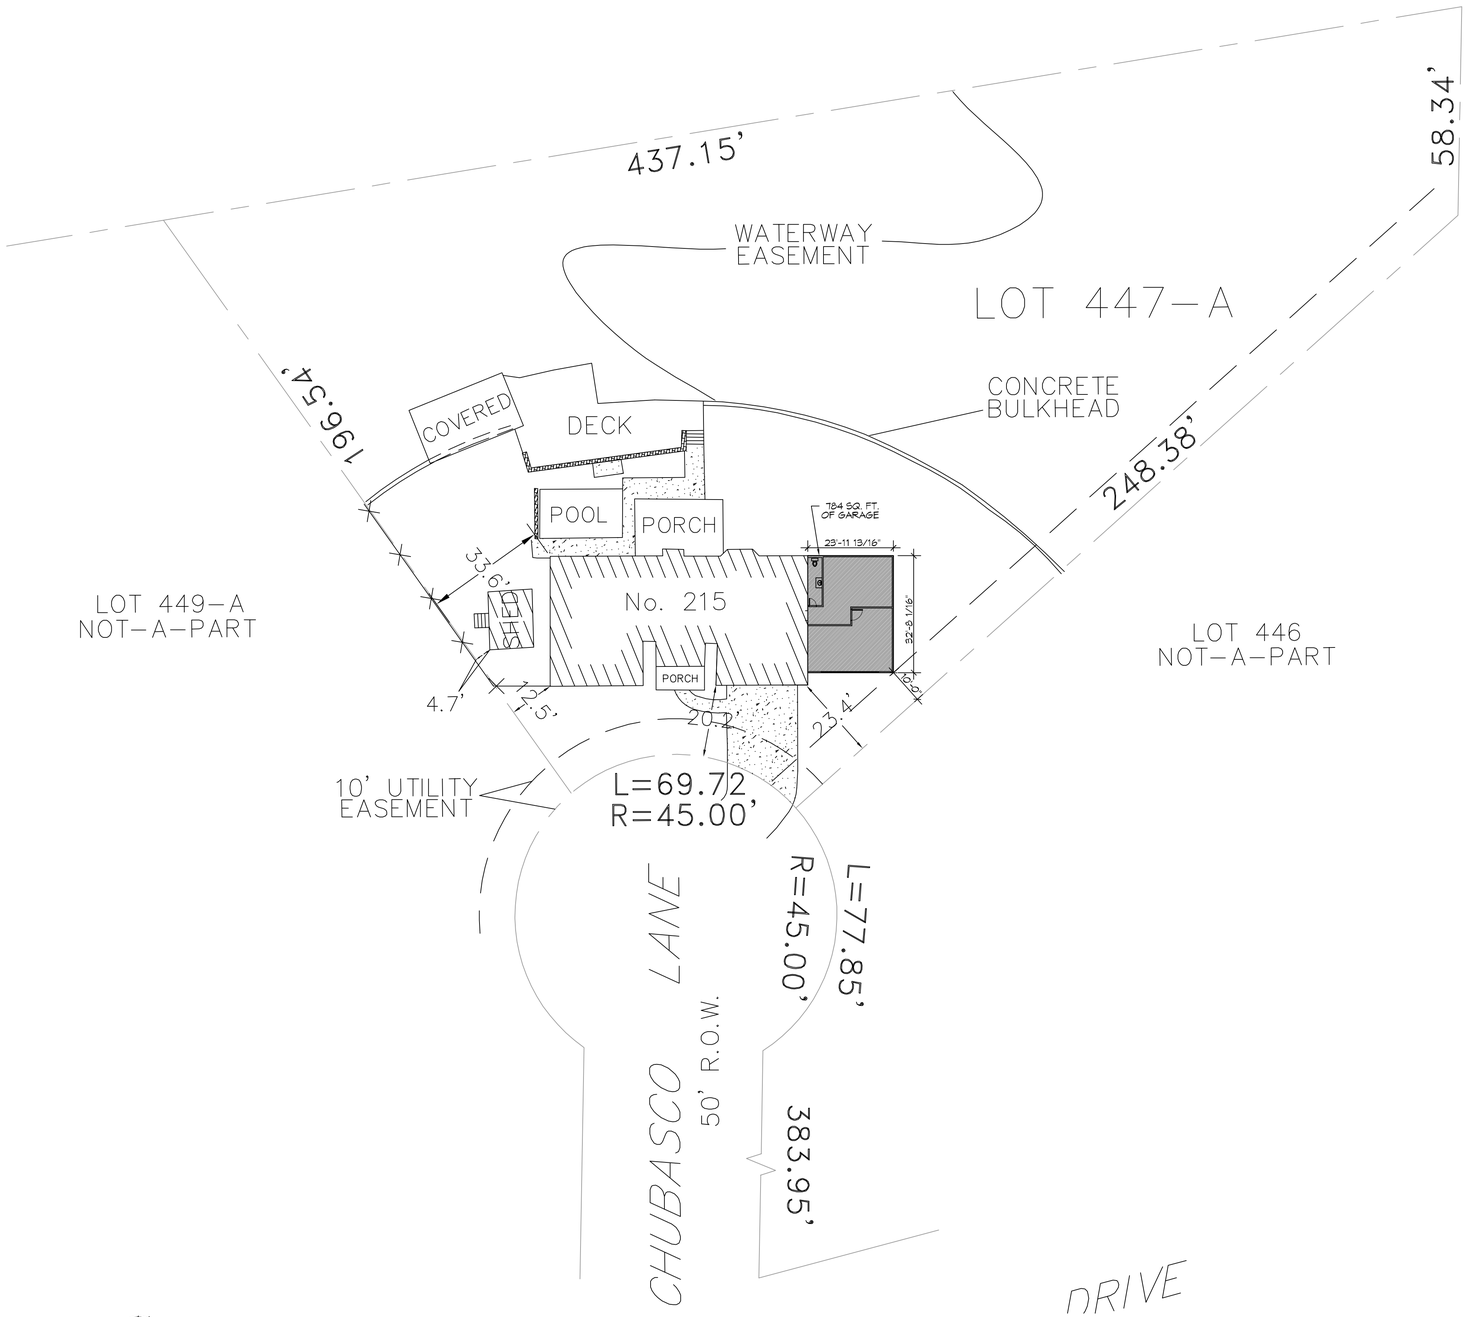

1 SITE PLAN
SCALE: 1"=20'-0"

DAMMON ENGINEERING, INC.
554 Old Spanish Trail
Slidell, LA 70458
PH: 985.649.5832
www.dammonengineering.com
info@dammonengineering.com
Fax: 985.641.5950

#	DESCRIPTION	DATE

REVISIONS

SEAL:

NEW GARAGE

ENZO PALLITTA

215 CHUBASCO LANE
SLIDELL LOUISIANA 70458

JOB No: 2020 | DATE: 11-25-2020
DRAWN BY: CKD | CHECKED BY: CKD

The dimensions, specifications, notes, and other information, images, and arrangements represented on this plan, are the property of Dammon Engineering, and are subject to copyright and other laws. Any use, reproduction, or distribution of this plan without the express written consent of Dammon Engineering, is prohibited. Dammon Engineering, shall assume no liability for any changes made to this plan without its express written consent. Dammon Engineering, shall assume no liability for any use of this plan for purposes other than those for which it was prepared.

SHEET TITLE:
SITE PLAN

DRAWING NUMBER:
C100

SHEET No: 1 of # 1

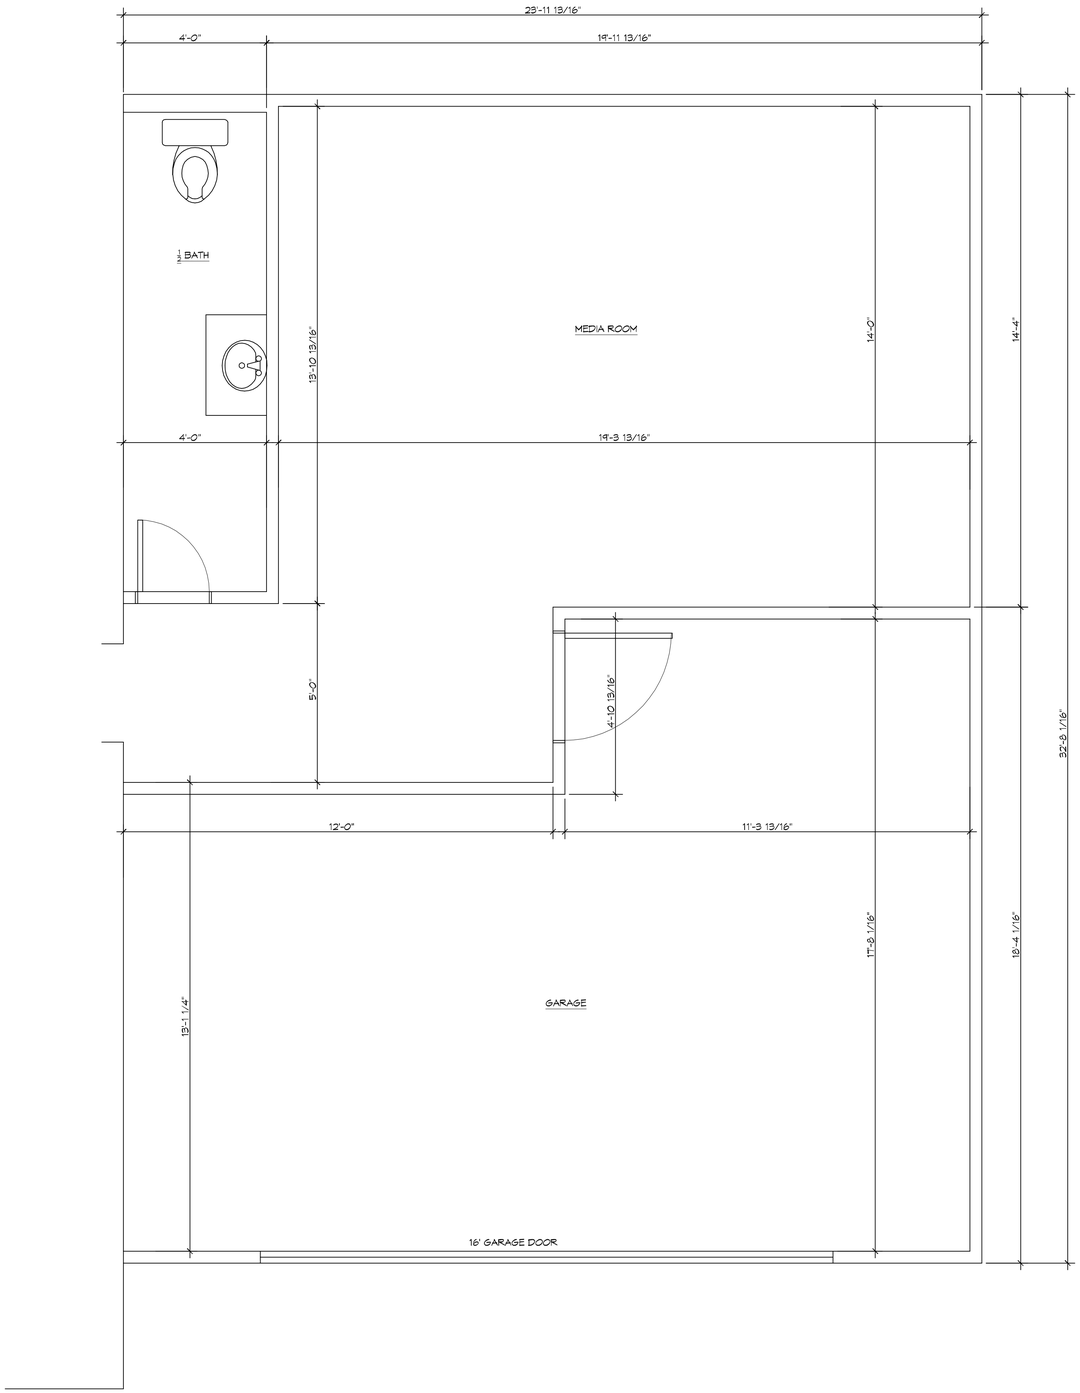

1 A101 | A101

ADDITION FLOOR PLAN

SCALE: 1/2" = 1'-0"

ARCHITURAL

DAMMON ENGINEERING, INC.
554 Old Spanish Trail
Slidell, LA 70458
PH: 985.649.5832
www.dammonengineering.com
info@dammonengineering.com
Fax: 985.641.5950

REVISIONS

#	DESCRIPTION	DATE

SEAL:

NEW GARAGE

ENZO PALLITTA

215 CHUBASCO LANE
SLIDELL LOUISIANA 70458

JOB No:	2020
DATE:	11-25-2020
DRAWN BY:	JAG/VK
CHECKED BY:	CKD

This drawing and specification, design and arrangement shown on and included herein are the property of Dammon Engineering, are not to be altered in any way and shall remain the property of Dammon Engineering, are not to be used on any other project, and are to be returned upon request of Dammon Engineering. Visual contact with these drawings & specifications shall constitute acceptance of the restrictions stated herein. © 2020 DAMMON ENGINEERING, INC.

SHEET TITLE:
FLOOR PLAN

DRAWING NUMBER:
A101

SHEET No: 4 of # 1

FILE NAME: J:\- RESIDENTIAL\Enzo Pallitta 215 Chubasco Cove Slidell\Working dwgs\A101 - floor plan.dwg PLOT DATE & TIME: Wednesday, December 9, 2020 11:35:19 AM