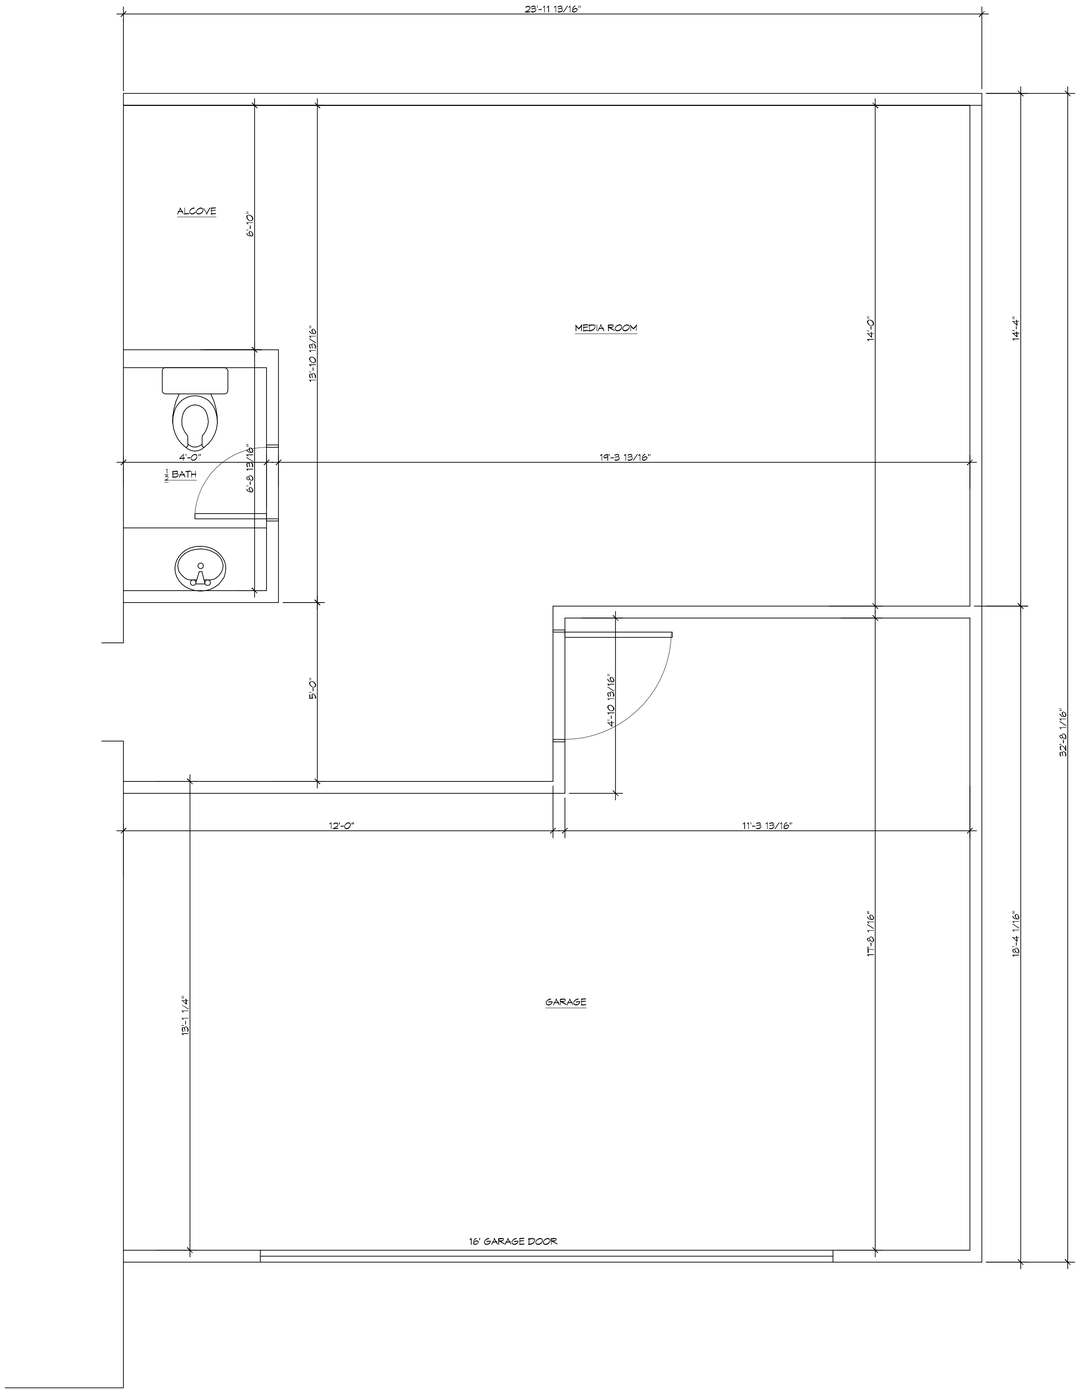

1 A101 | A101

ADDITION FLOOR PLAN

SCALE: 1/2" = 1'-0"

ARCHITURAL

DAMMON ENGINEERING, INC.

554 Old Spanish Trail
Slidell, LA 70458
PH: 985.649.5832

www.dammonengineering.com
info@dammonengineering.com
Fax: 985.641.5950

#	DESCRIPTION	DATE

REVISIONS

SEAL:

NEW GARAGE

ENZO PALLITTA

215 CHUBASCO LANE
SLIDELL LOUISIANA 70458

JOB No:	2020
DATE:	11-25-2020
DRAWN BY:	JAG/VK
CHECKED BY:	CKD

This drawing and specification, design and arrangement shown on and not shown thereon, remain the property of Dammon Engineering, are to be used only for the place and purpose for which they are prepared and are not to be loaned, copied or disclosed without written consent of Dammon Engineering. Visual contact with these drawings or specifications shall constitute acceptance of the restrictions stated in this paragraph.

SHEET TITLE:
FLOOR PLAN

DRAWING NUMBER:

A101

SHEET No: 4 of # 1

FILE NAME: J:\Ac - RESIDENTIAL\Cruz Phillip 215 Chubasco Ease lane\Working dwgs\A101 - Floor plan.dwg PLOT DATE & TIME: Thursday, December 10, 2020 8:35:46 AM