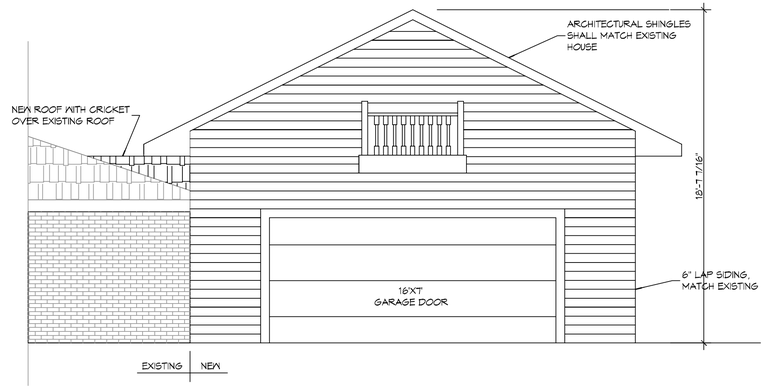

6 A102 A102 **FRONT ELEVATION**
SCALE: 1/4" = 1'-0" ELEVATION

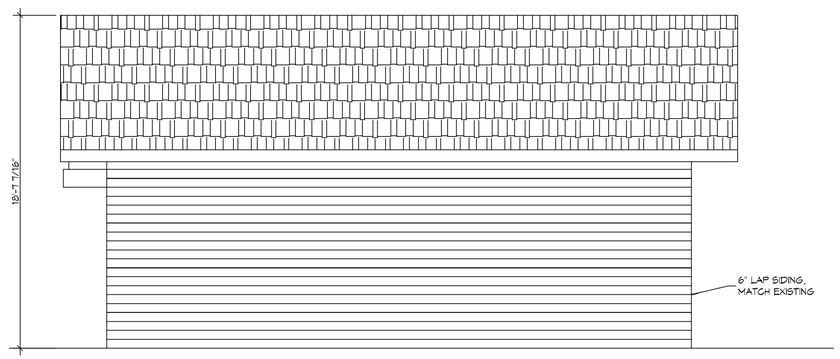

7 A102 A102 **RIGHT SIDE ELEVATION**
SCALE: 1/4" = 1'-0" ELEVATION

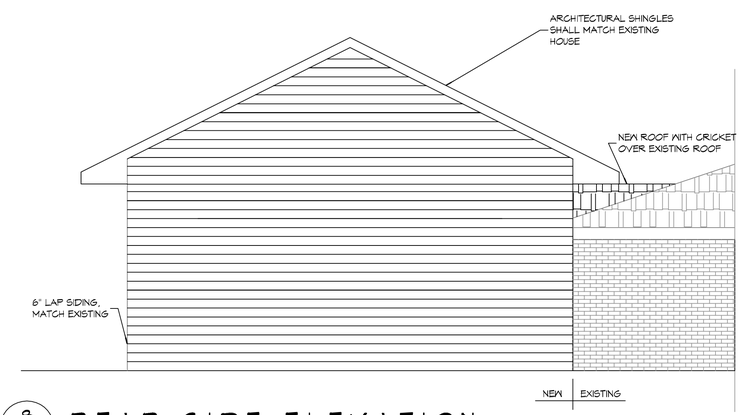

8 A102 A102 **REAR SIDE ELEVATION**
SCALE: 1/4" = 1'-0" ELEVATION

DAMMON ENGINEERING, INC.
www.dammonengineering.com
info@dammonengineering.com
Fax: 985.641.5950
554 Old Spanish Trail
Slidell, LA 70458
PH: 985.649.5032

REVISIONS

#	DESCRIPTION	DATE

SEAL:

STATE OF LOUISIANA
BRIAN A. MISTICH
License No. 30187
12-17-2020
PROFESSIONAL ENGINEER

NEW GARAGE

ENZO PALLITTA

215 CHUBASCO LANE
SLIDELL, LOUISIANA 70458

JOB No:	2020	DATE:	12-17-2020
DRAWN BY:	CAD	CHECKED BY:	CAD

This drawing is an instrument of service and is the property of Dammon Engineering, Inc. and shall not be reproduced in whole or in part without written permission of Dammon Engineering, Inc. Any reproduction of this drawing or any part thereof, or any work or products shown thereon, without written permission of Dammon Engineering, Inc. is prohibited and shall be subject to legal action.

SHEET TITLE:
BUILDING ELEVATIONS

DRAWING NUMBER:
A102

SHEET No: 5 of # 5