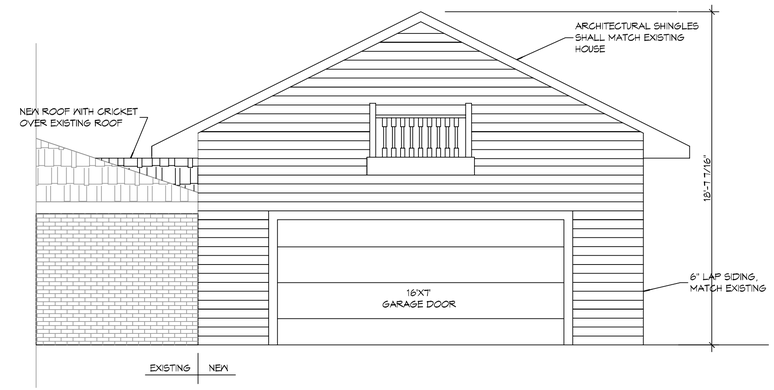

6 A102 A102 **FRONT ELEVATION**
SCALE: 1/4" = 1'-0" ELEVATION

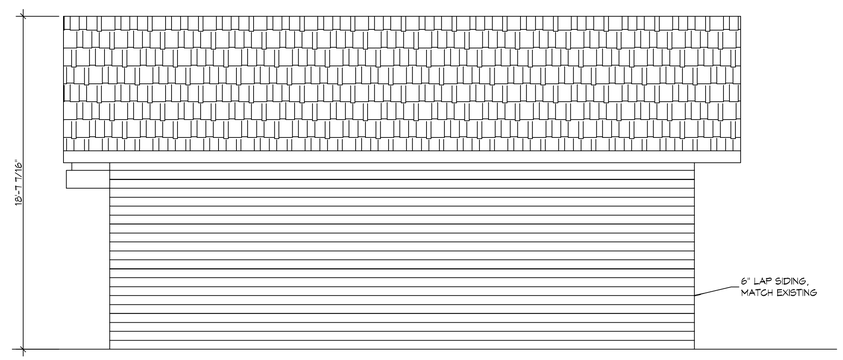

7 A102 A102 **RIGHT SIDE ELEVATION**
SCALE: 1/4" = 1'-0" ELEVATION

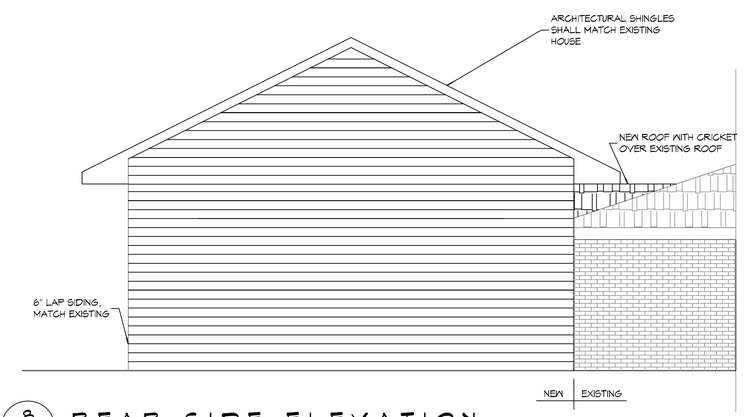

8 A102 A102 **REAR SIDE ELEVATION**
SCALE: 1/4" = 1'-0" ELEVATION

DAMMON ENGINEERING, INC.
www.dammonengineering.com
info@dammonengineering.com
Fax: 985.641.5950
554 Old Spanish Trail
Slidell, LA 70458
PH: 985.649.5032

REVISIONS

#	DESCRIPTION	DATE

SEAL:

STATE OF LOUISIANA
BRIAN A. MISTICH
License No. 30187
01-10-2021
PROFESSIONAL ENGINEER

NEW GARAGE

ENZO PALLITTA

215 CHIBASCO LANE
SLIDELL, LOUISIANA 70458

JOB No:	2020	DATE:	01-10-2021
DRAWN BY:	CAD	CHECKED BY:	CAD

This drawing is the property of the Designer. It is to be used for one job only and may not be altered or reused without written consent of the Designer. Reproduction of this drawing in whole or in part is prohibited. Only the original sealed and signed drawing is to be considered valid. Any copies or reproductions of this work, or products of which this work is a part, shall be subject to a reasonable royalty and shall be subject to all other remedies allowed by law. Copyright © 2019 Dammon Engineering, Inc. All Rights Reserved.

SHEET TITLE:
BUILDING ELEVATIONS

DRAWING NUMBER:
A102

SHEET No: 5 of # 5