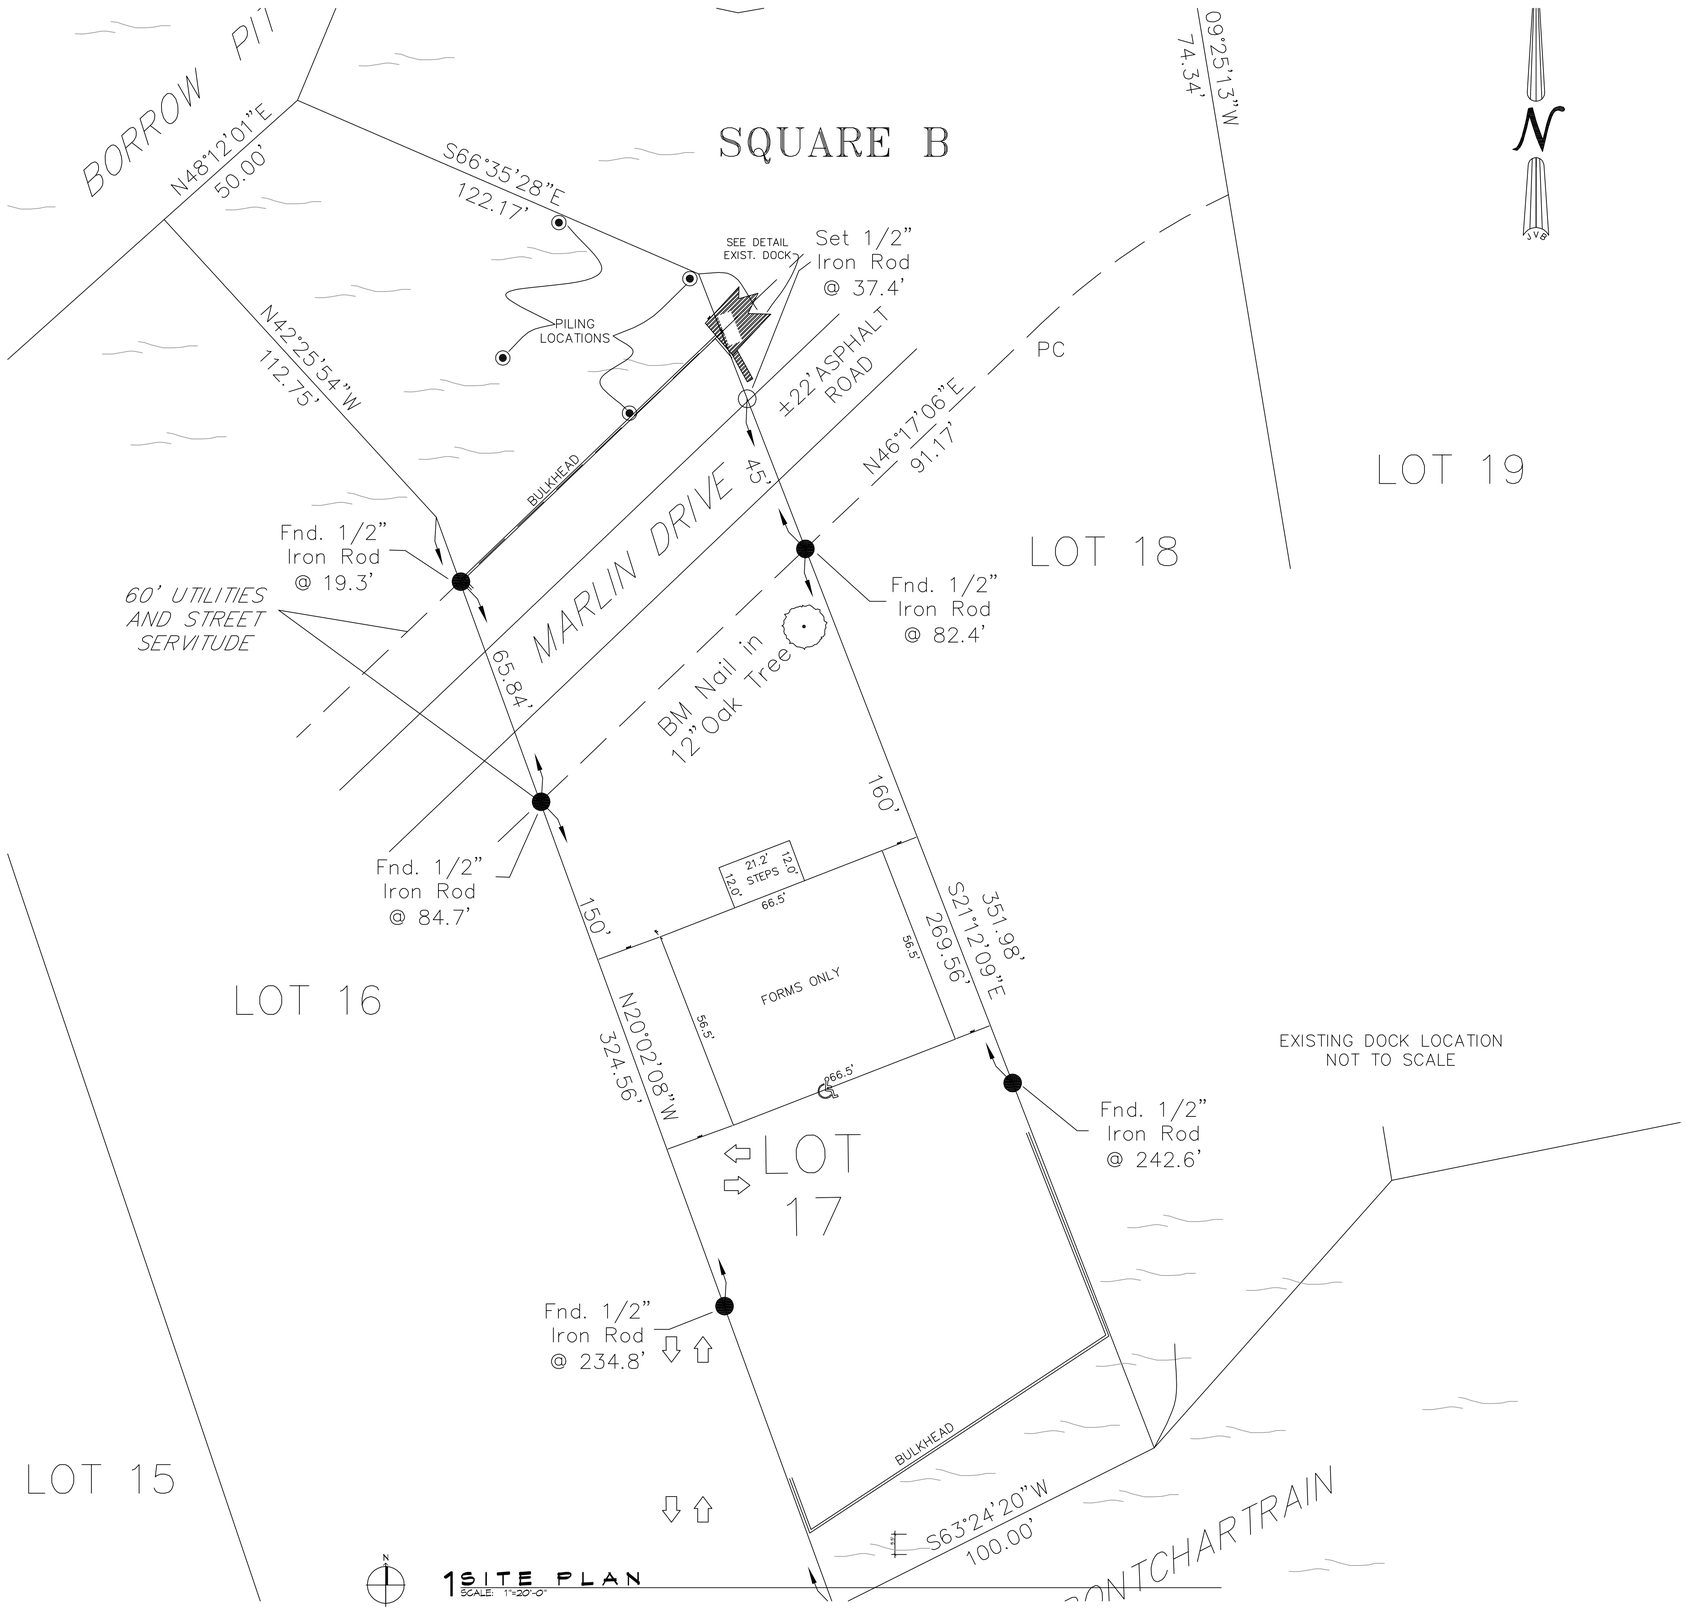

1 SITE PLAN
SCALE: 1"=20'-0"

DAMMON ENGINEERING, INC.
554 Old Spanish Trail
Slidell, LA 70458
PH: 985.649.5832
www.dammonengineering.com
info@dammonengineering.com
Fax: 985.641.5950

#	DESCRIPTION	DATE

REVISIONS

SEAL:

HUGH HERRON

206 MARLIN DRIVE
SLIDELL, LOUISIANA

JOB No:	2018	DATE:	08-06-18
DRAWN BY:	CKD	CHECKED BY:	CKD

This drawing is as-noted, and shall include, includes and incorporates copyrighted data that is not owned or controlled by the property of Dammon Engineering, and as such, licensed and/or leased for specific purposes. Any other use, reproduction, or distribution of this drawing, or any part thereof, shall be subject to the express written consent of Dammon Engineering. Please contact us with these concerns, or for further information, at 554 Old Spanish Trail, Slidell, LA 70458 or info@dammonengineering.com

SHEET TITLE:
SITE PLAN

DRAWING NUMBER:
C101

SHEET No: 1 of # 1