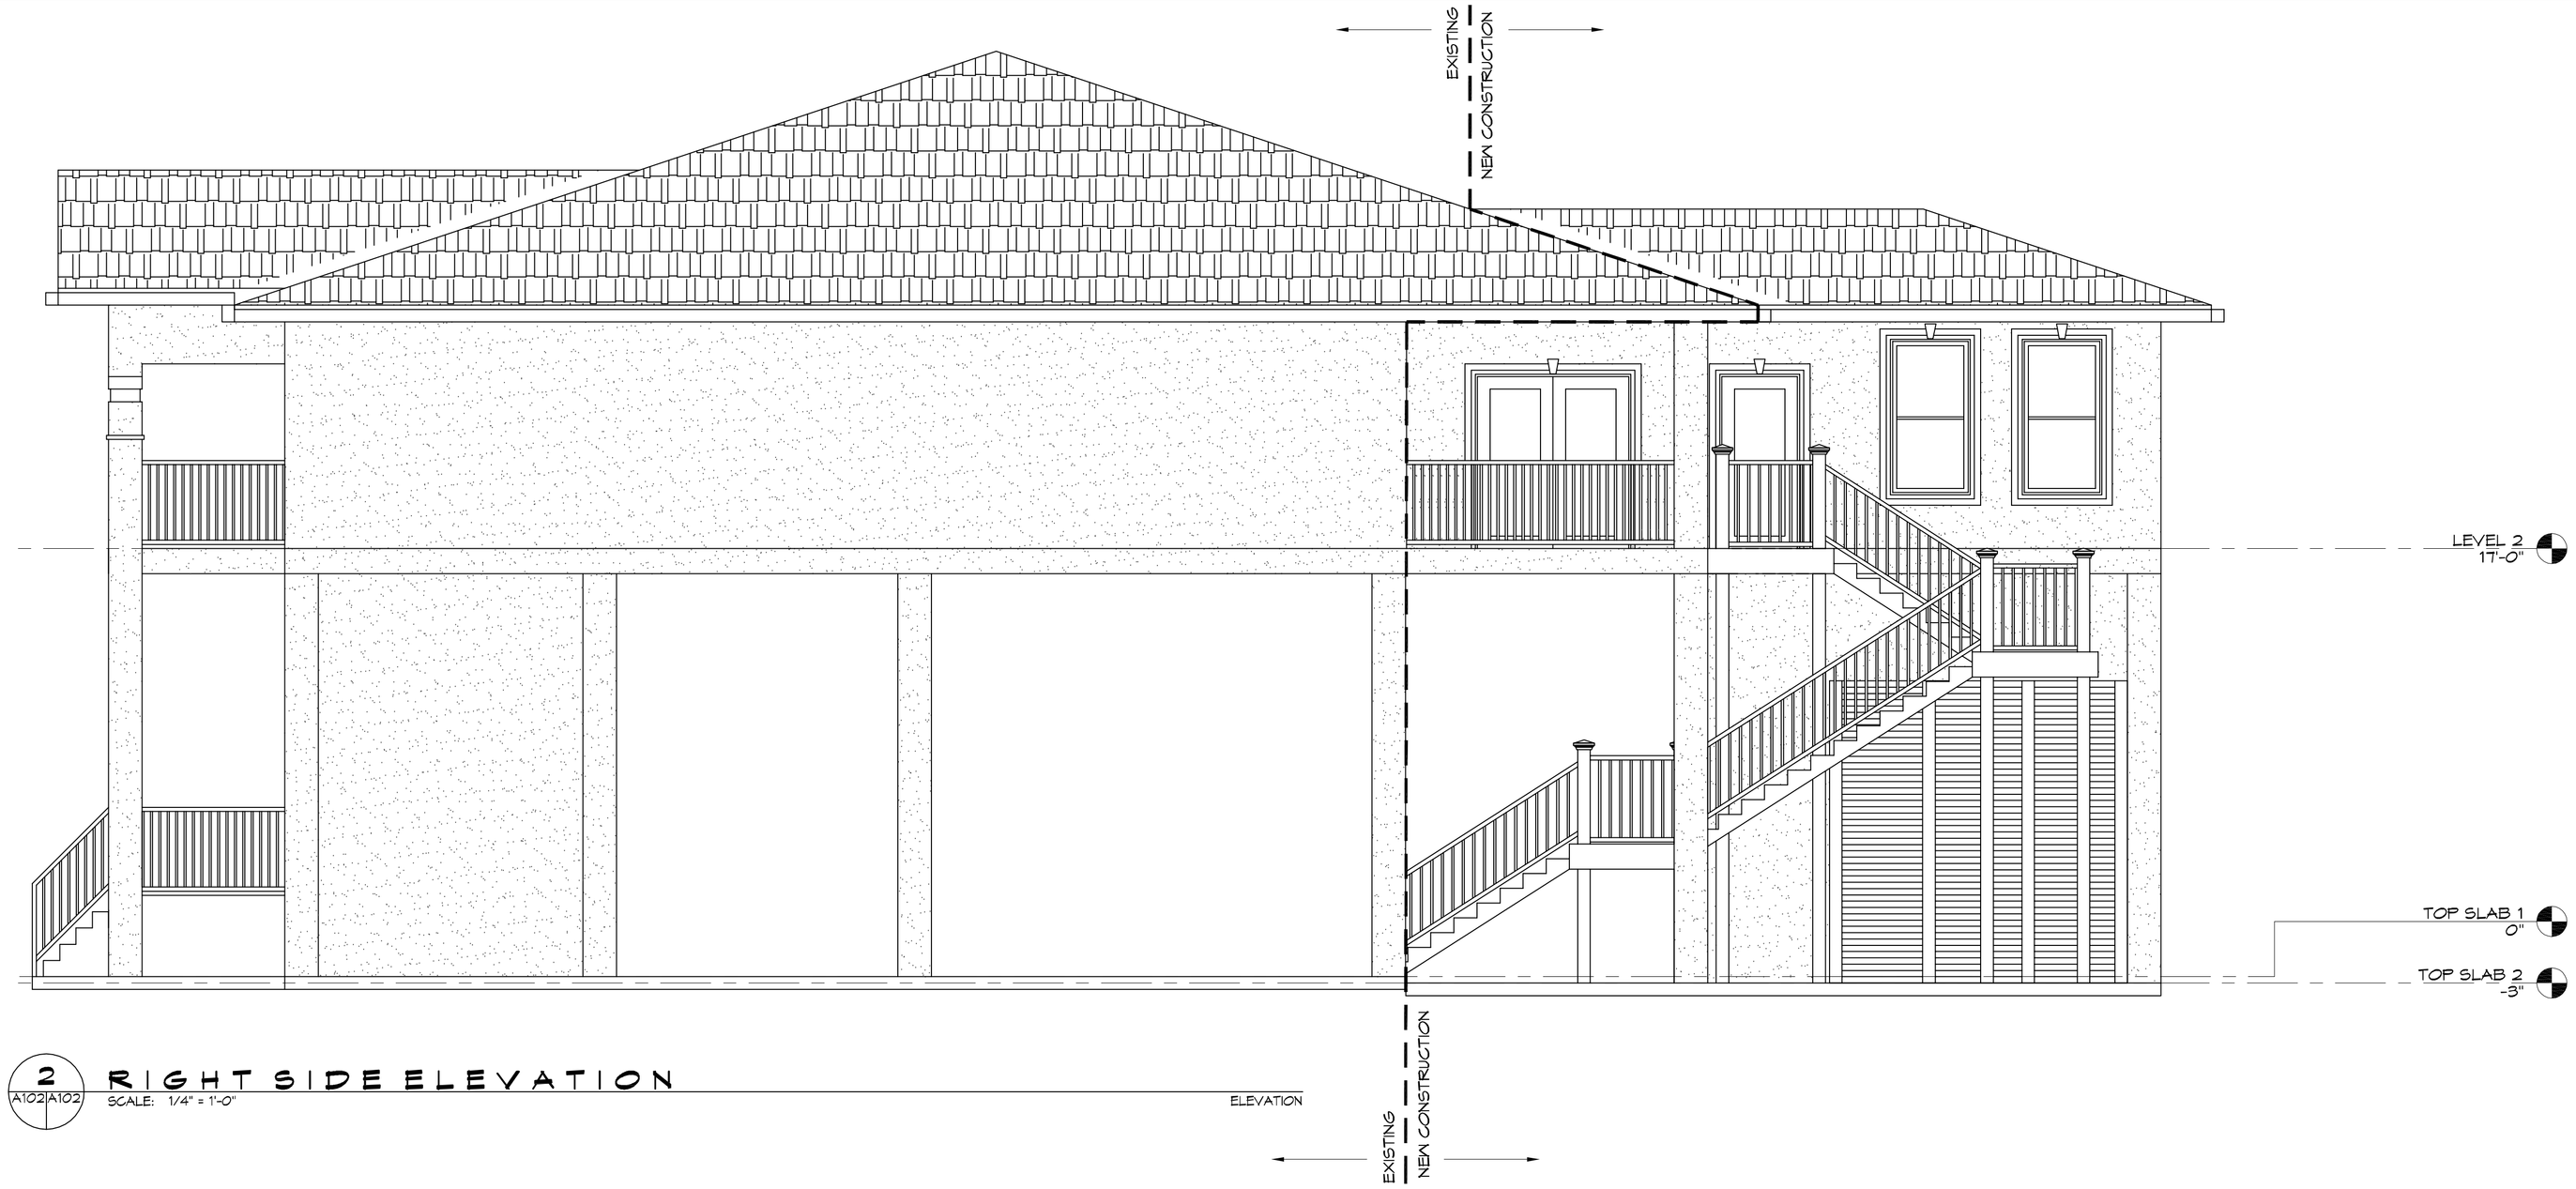

2 A102|A102 RIGHT SIDE ELEVATION
SCALE: 1/4" = 1'-0"
ELEVATION

1 A102|A102 FRONT ELEVATION
SCALE: 1/4" = 1'-0"
ELEVATION

DAMMON ENGINEERING, INC.
554 Old Spanish Trail
Slidell, LA 70458
PH: 985.649.5032
www.dammonengineering.com
info@dammonengineering.com
Fax: 985.641.5950

REVISIONS

#	DESCRIPTION	DATE

SEAL:

PRELIMINARY
NOT FOR
CONSTRUCTION

HUGH HERRON

206 MARLIN DRIVE
SLIDELL, LOUISIANA

JOB No: 2018 DATE: 10-01-2018
DRAWN BY: JASMX CHECKED BY: CKD

The data contained on these drawings, diagrams and specifications constitute the property of DAMMON ENGINEERING, INC. and shall not be reproduced, copied or used for other purposes than those for which they are loaned without the written consent of DAMMON ENGINEERING, INC.

SHEET TITLE:
BUILDING
ELEVATIONS

DRAWING NUMBER:
A102

SHEET No: 3 of # 4