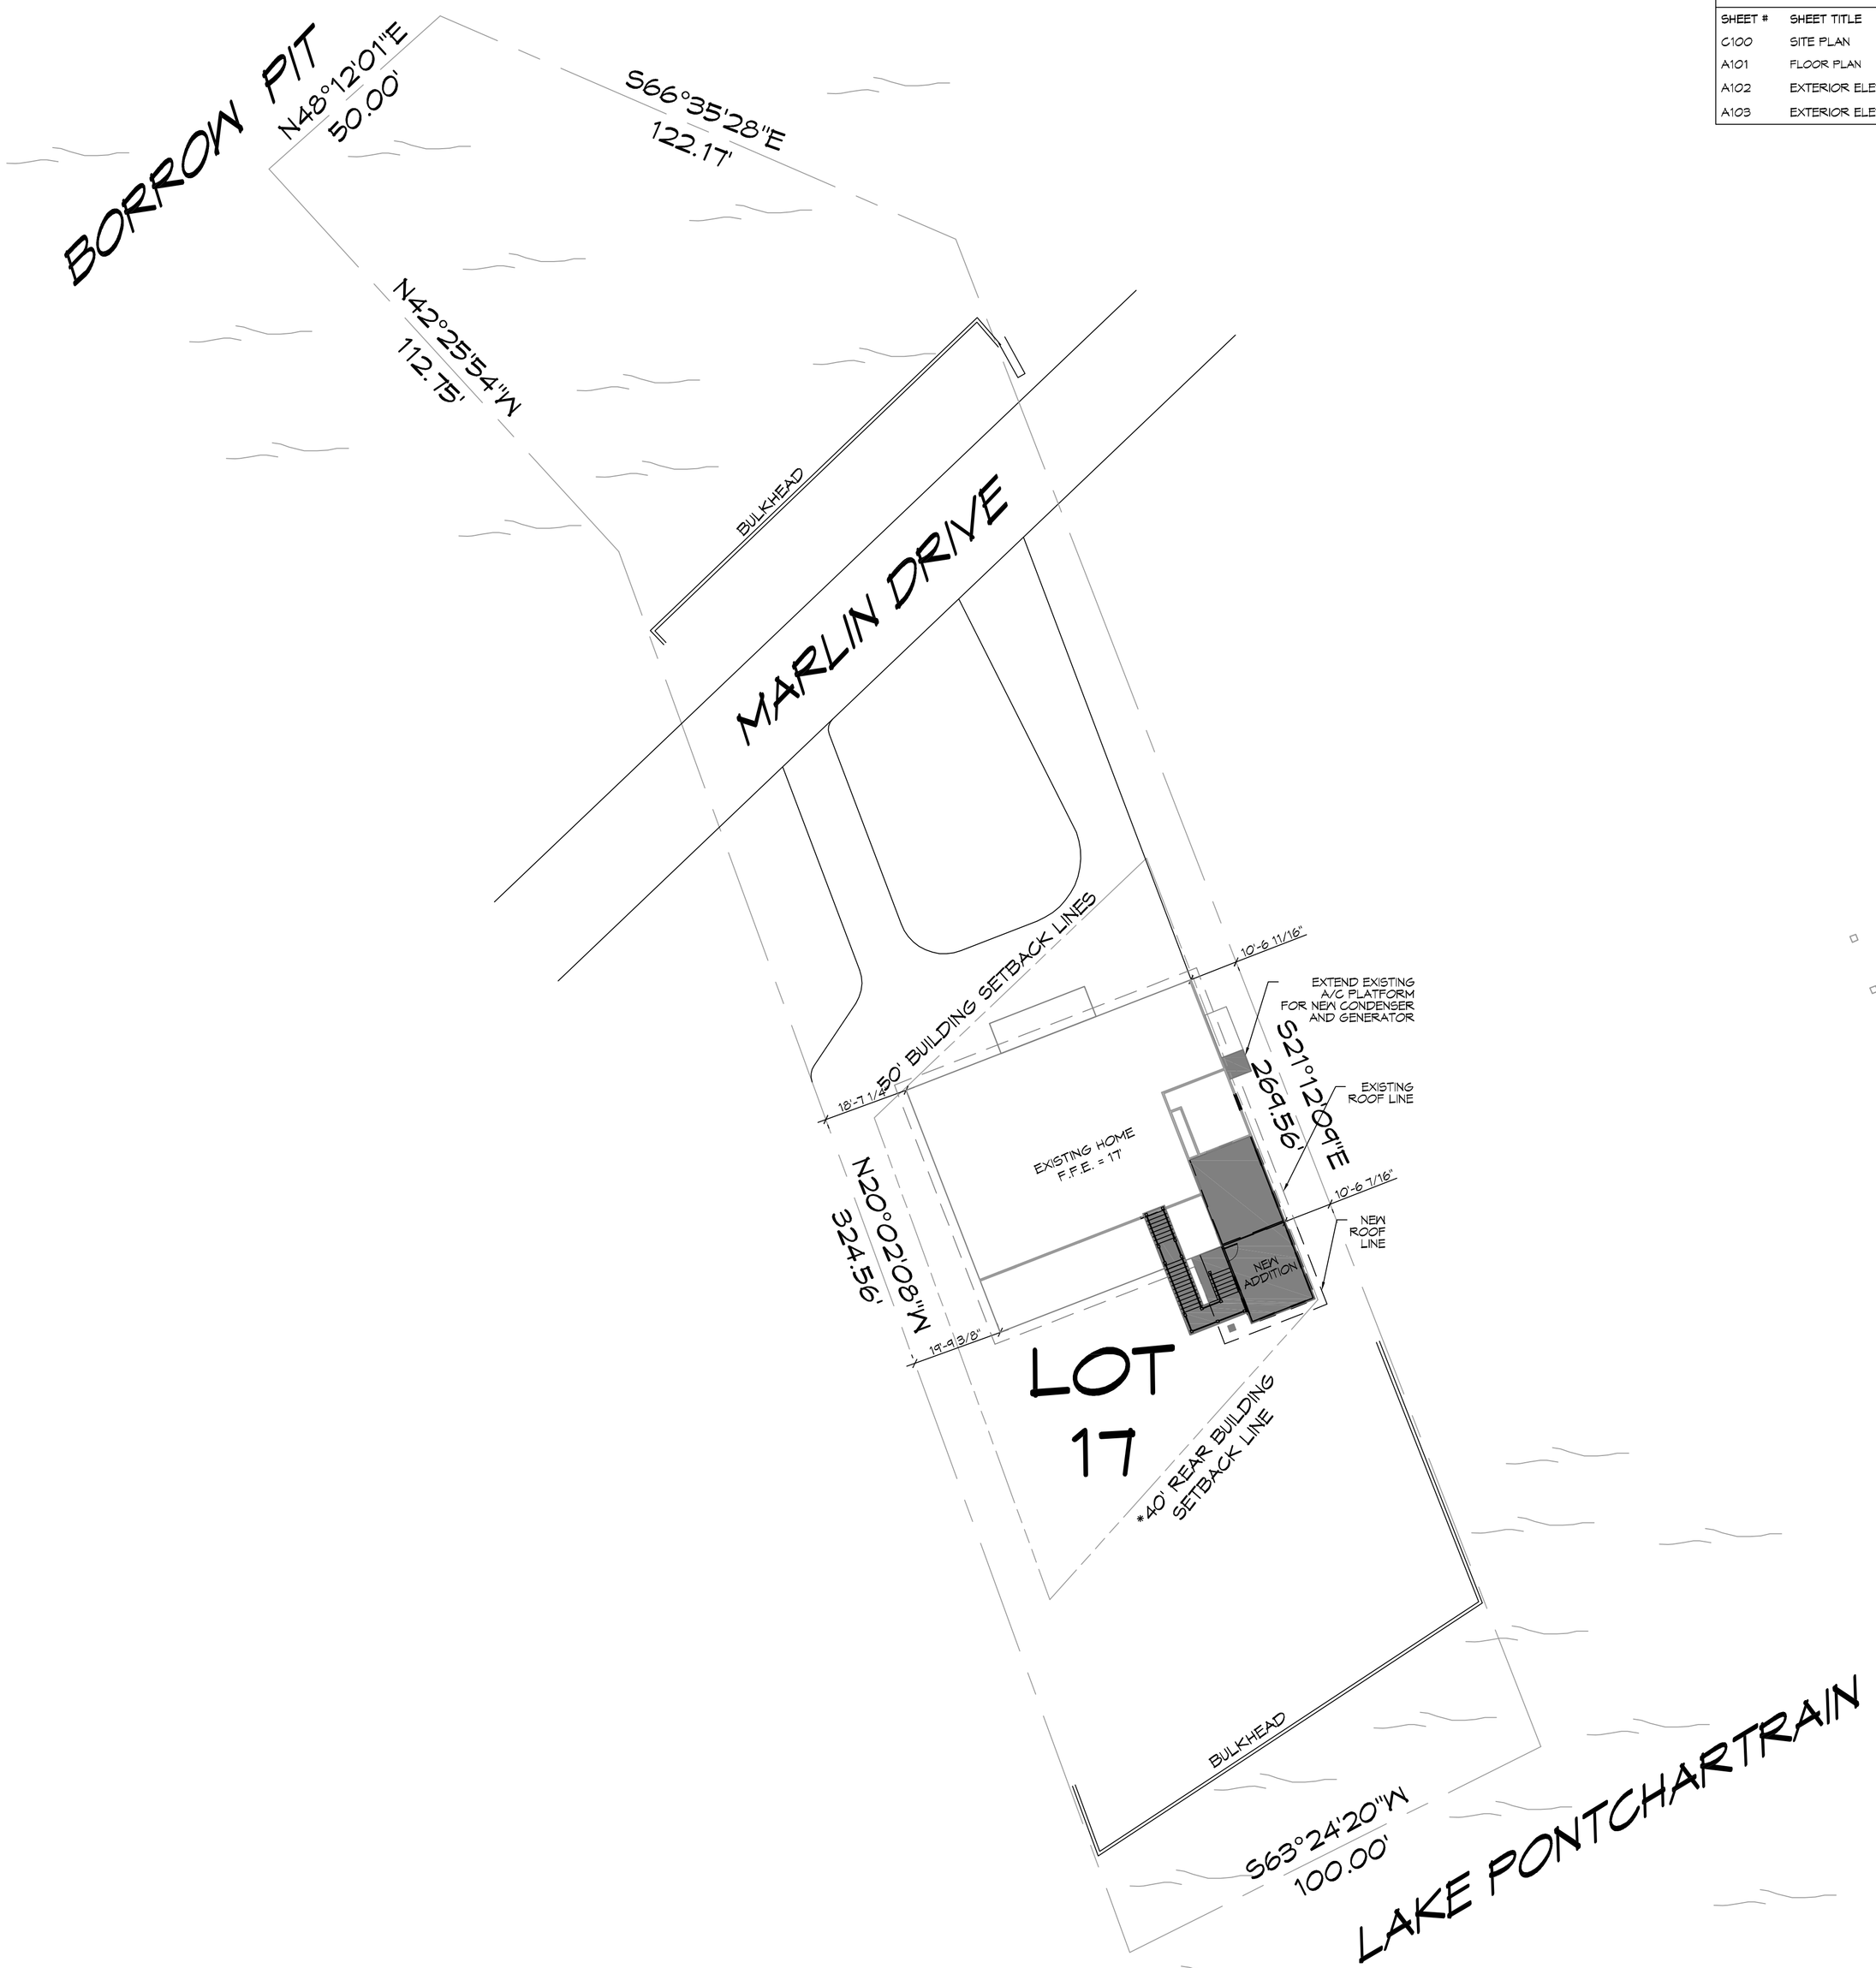

N

1 SITE PLAN
SCALE: 1"=20'-0"

SHEET INDEX

SHEET #	SHEET TITLE
C100	SITE PLAN
A101	FLOOR PLAN
A102	EXTERIOR ELEVATIONS
A103	EXTERIOR ELEVATIONS

PROJECT HUGH HERRON RESIDENCE

EXISTING SQUARE FEET = 2845
ADDITION SQUARE FEET = 560
TOTAL SQUARE FEET = 3,405

SURVEY LEGAL

SURVEY OF LOT 17
SQUARE B
RIGOLETS ESTATES SUBDIVISION
ST. TAMMANY PARISH
LOUISIANA

PLANNING

ZONED - RESIDENTIAL

BUILDING ELEVATION

BASE FLOOD ELEVATION = 15'-16'
FINISHED FLOOR ELEVATION = 17'

FLOOD ZONE

ZONE "V15"

SITE SETBACKS

FRONT SET BACK = 50'-0"
SIDE = 10'-0"/15'-0" CORNER
REAR = 20% OF LOT DEPTH WITH A MINIMUM 50'-0"

DAMMON ENGINEERING, INC.
554 Old Spanish Trail
Slidell, LA 70458
PH: 985.649.5832
www.dammonengineering.com
info@dammonengineering.com
Fax: 985.641.5950

REVISIONS

#	DESCRIPTION	DATE

SEAL:

PRELIMINARY
NOT FOR
CONSTRUCTION

HUGH HERRON

206 MARLIN DRIVE
SLIDELL, LOUISIANA

JOB No:	2018	DATE:	10-01-2018
DRAWN BY:	CKD/JASHM	CHECKED BY:	CKD

This drawing is as an instrument of service is the property of Dammon Engineering, and shall remain the property of the undersigned. The reproduction, alteration or purpose of this drawing, in whole or in part, without written consent of Dammon Engineering, is prohibited. Any alteration or reproduction of this drawing, in whole or in part, without written consent of Dammon Engineering, is prohibited. Any alteration or reproduction of this drawing, in whole or in part, without written consent of Dammon Engineering, is prohibited. Any alterations made to these drawings by anyone other than the undersigned shall render them invalid. The undersigned assumes no responsibility for any alterations made to these drawings by anyone other than the undersigned. Dammon Engineering, Inc. Please contact us with any questions, or if you wish to purchase the original CAD drawings.

SHEET TITLE:
SITE PLAN

DRAWING NUMBER:

C100

SHEET No: 1 of # 4