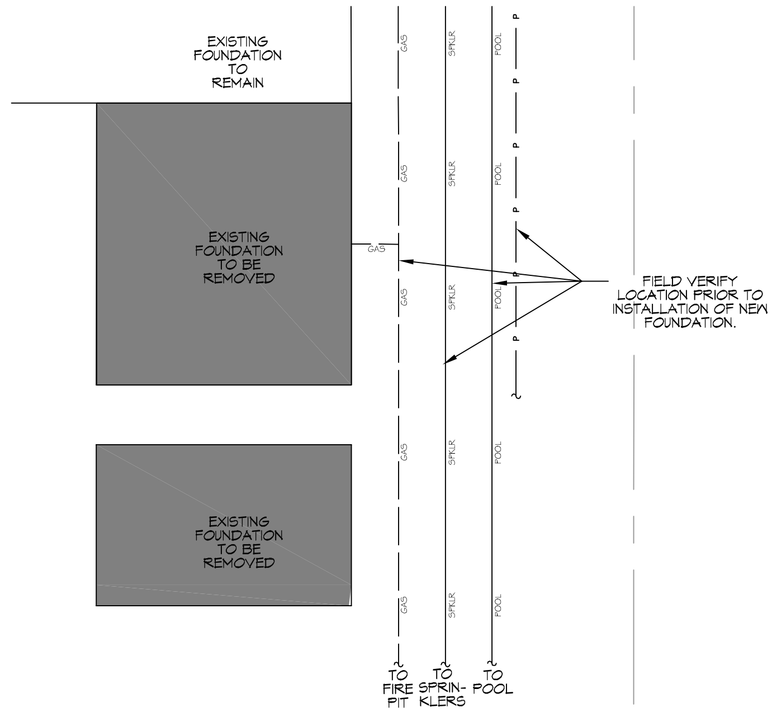

14 A101 A101 — UTILITIES DEMO PLAN
SCALE: 1/4" = 1'-0"
UTILITIES

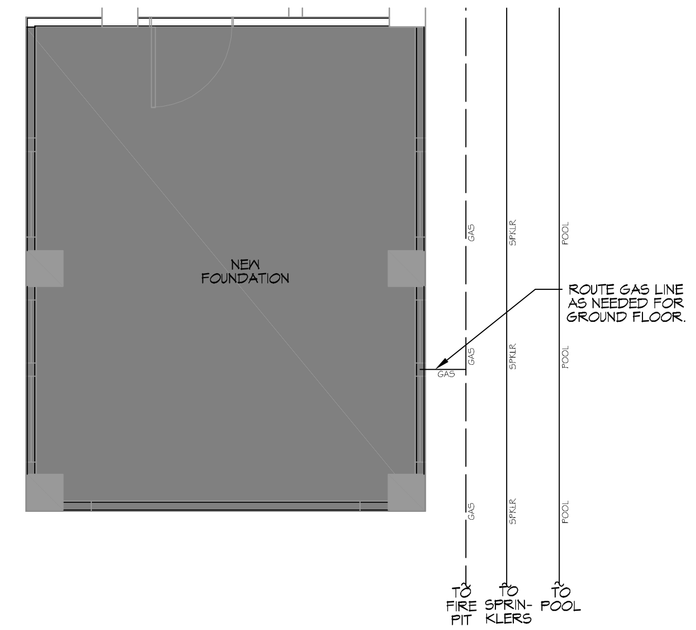

15 A101 A101 — UTILITIES PLAN NEW CONSTRUCTION
SCALE: 1/4" = 1'-0"
UTILITIES

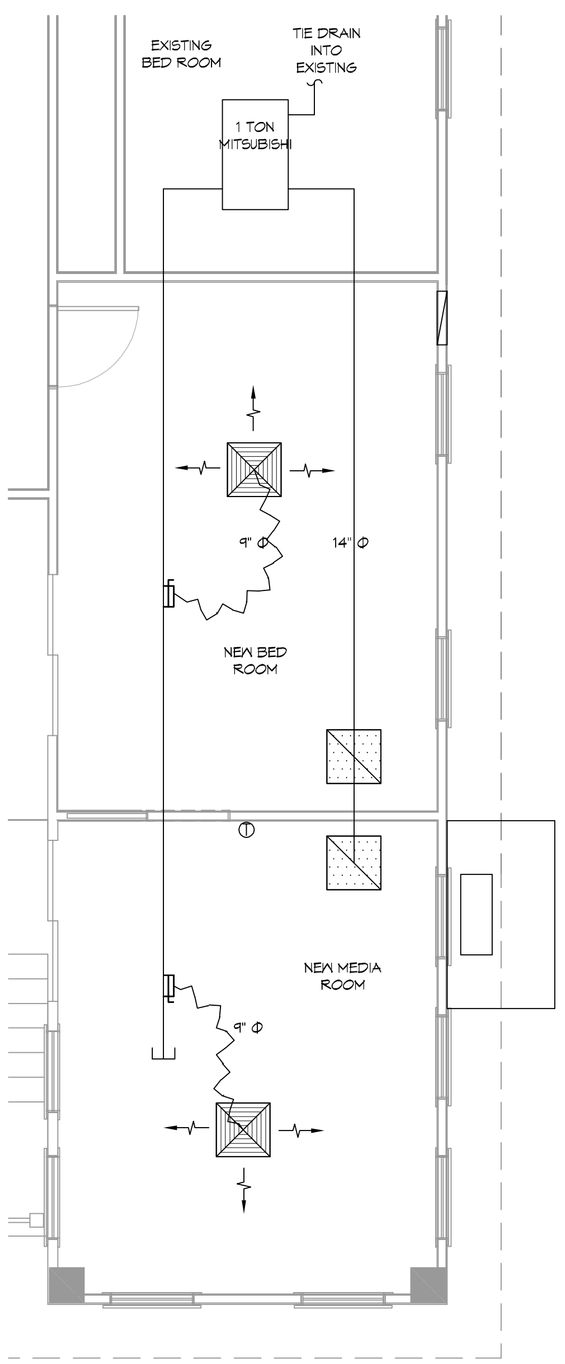

16 A101 A101 — SECOND LEVEL MECHANICAL PLAN
SCALE: 1/4" = 1'-0"
MECHANICAL

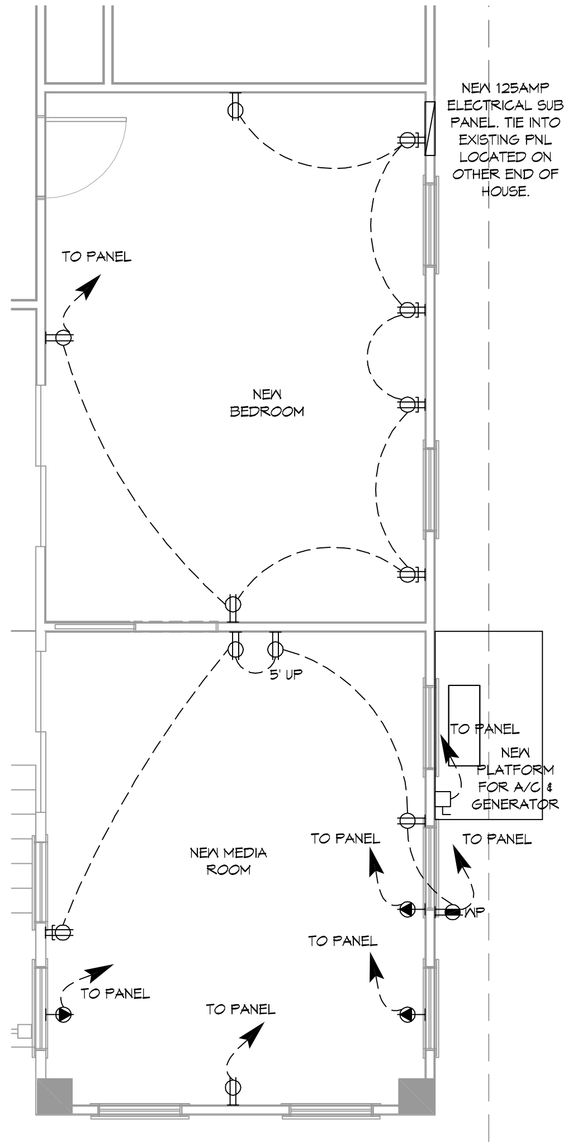

17 A101 A101 — POWER PLAN SECOND LEVEL
SCALE: 1/4" = 1'-0"
ELECTRICAL

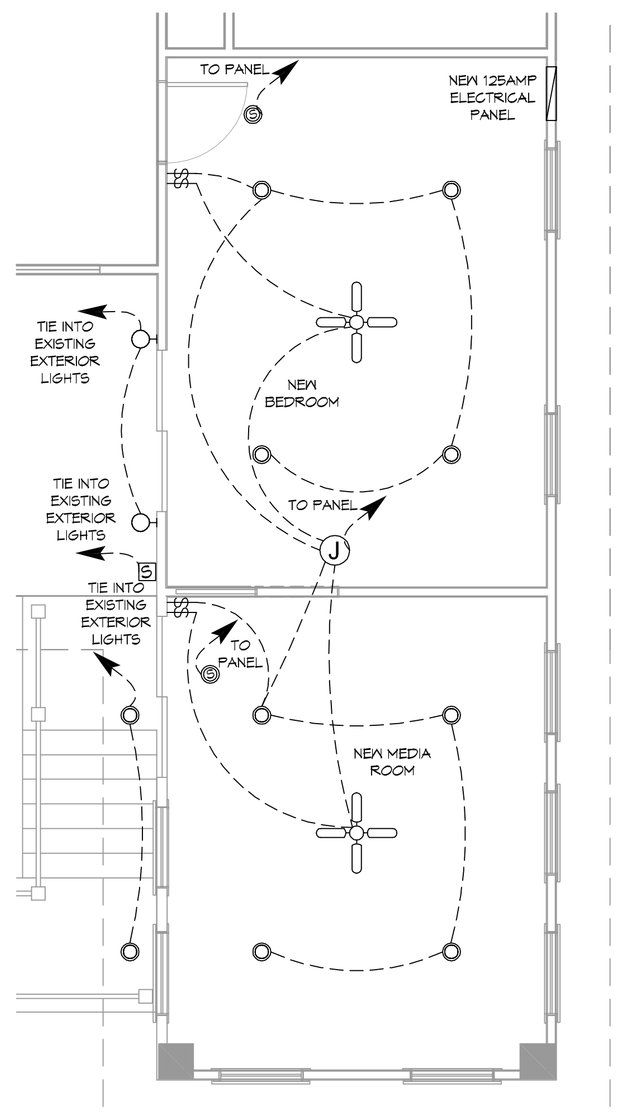

18 A101 A101 — LIGHTING PLAN SECOND LEVEL
SCALE: 1/4" = 1'-0"
ELECTRICAL

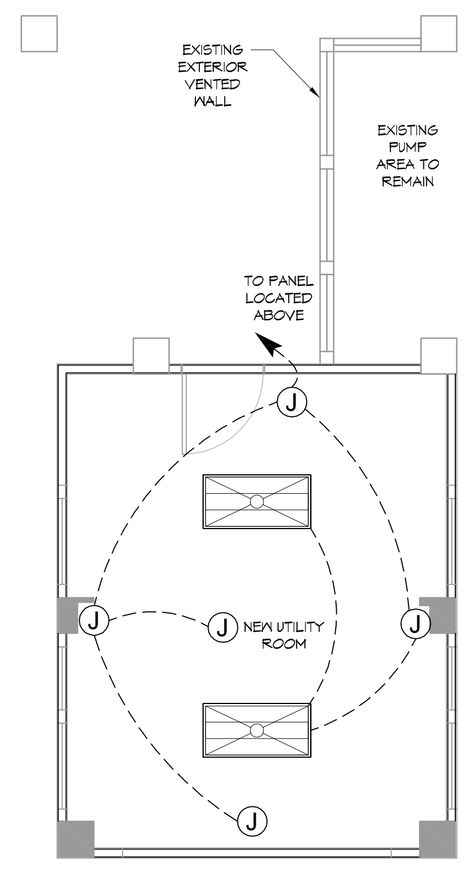

19 A101 A101 — LIGHTING PLAN FIRST LEVEL
SCALE: 1/4" = 1'-0"
ELECTRICAL

ELECTRICAL LEGEND

- FAN
- RECESSED CAN LIGHT
- JUNCTION BOX IN CEILING
- 2 X 4 FLUORESCENT LIGHT
- HOME RUN
- LIGHT SWITCH
- USB DUPLEX
- DUPLEX
- DEDICATED 20 AMP
- ELECTRICAL PANEL
- SMOKE DETECTOR
- RELOCATED SPEAKER

MECHANICAL LEGEND

- AHU
- 12X12 SUPPLY GRILL
- 12X12 RETURN AIR

DAMMON ENGINEERING, INC.
554 Old Spanish Trail
Slidell, LA 70458
PH: 985.649.5832
www.dammonengineering.com
info@dammonengineering.com
Fax: 985.641.5950

#	DESCRIPTION	DATE

REVISIONS

SEAL:

STATE OF LOUISIANA
BRIAN A. MISTICH
License No. 30187
PROFESSIONAL ENGINEER

HUGH HEARON
206 MARLIN DRIVE
SLIDELL LOUISIANA

JOB No:	2018	DATE:	10-19-2018
DRAWN BY:	JAG/MW	CHECKED BY:	CKD

This data is being provided as a public data, change and drawing information disclosure and are subject to copyright property of Dammon Engineering, and as such, cannot and the owners, contractors, subcontractors, and suppliers are not to be used for any purpose other than the Dammon Engineering. Please contact owner, architect, engineer, specifications and contractor for information and data not provided in this set of plans.

SHEET TITLE:
MECHANICAL & ELECTRICAL PLANS

DRAWING NUMBER:
E101

SHEET No: 7 of # 7

FILE NAME: J:\hw - RESIDENTIAL\Hugh Hearon 206 Marlin Drive\Current drawings\E101hr - MECHANICAL AND ELECTRICAL PLAN.dwg PLOT DATE & TIME: Friday, October 19, 2018 2:25:23 PM