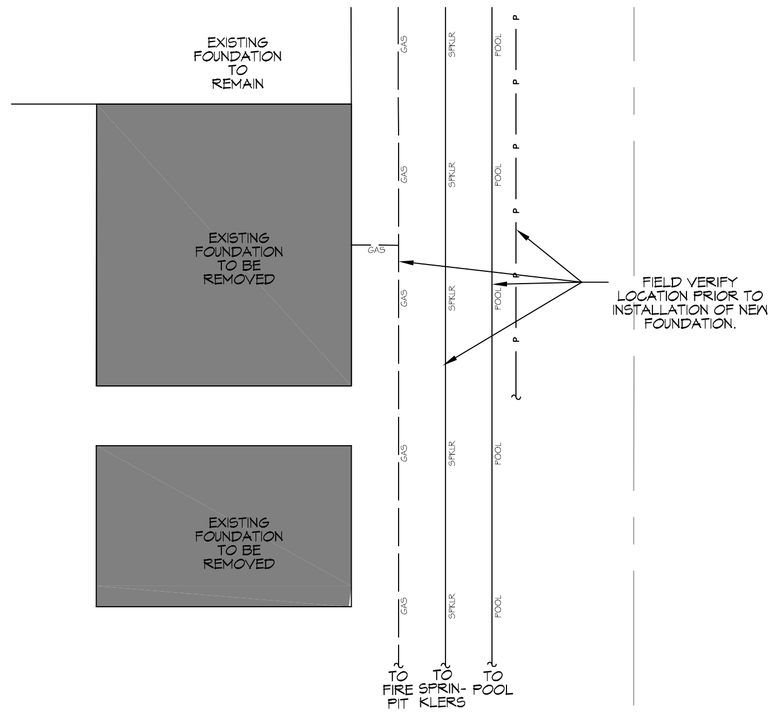

14 A101 A101 — UTILITIES DEMO PLAN
SCALE: 1/4" = 1'-0"
UTILITIES

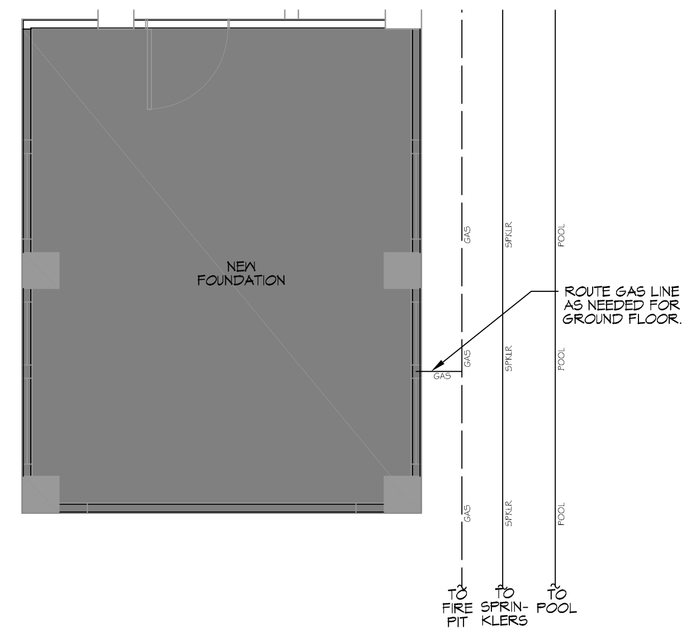

15 A101 A101 — UTILITIES PLAN NEW CONSTRUCTION
SCALE: 1/4" = 1'-0"
UTILITIES

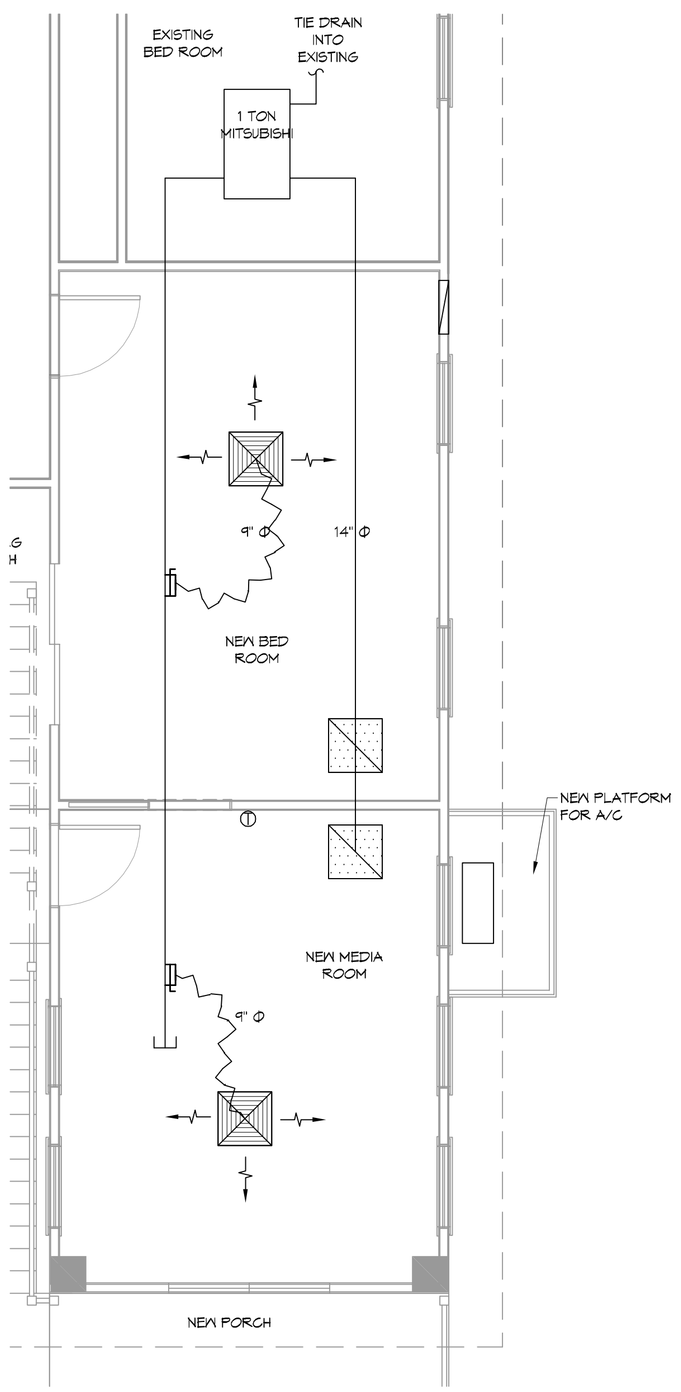

16 A101 A101 — SECOND LEVEL MECHANICAL PLAN
SCALE: 1/4" = 1'-0"
MECHANICAL

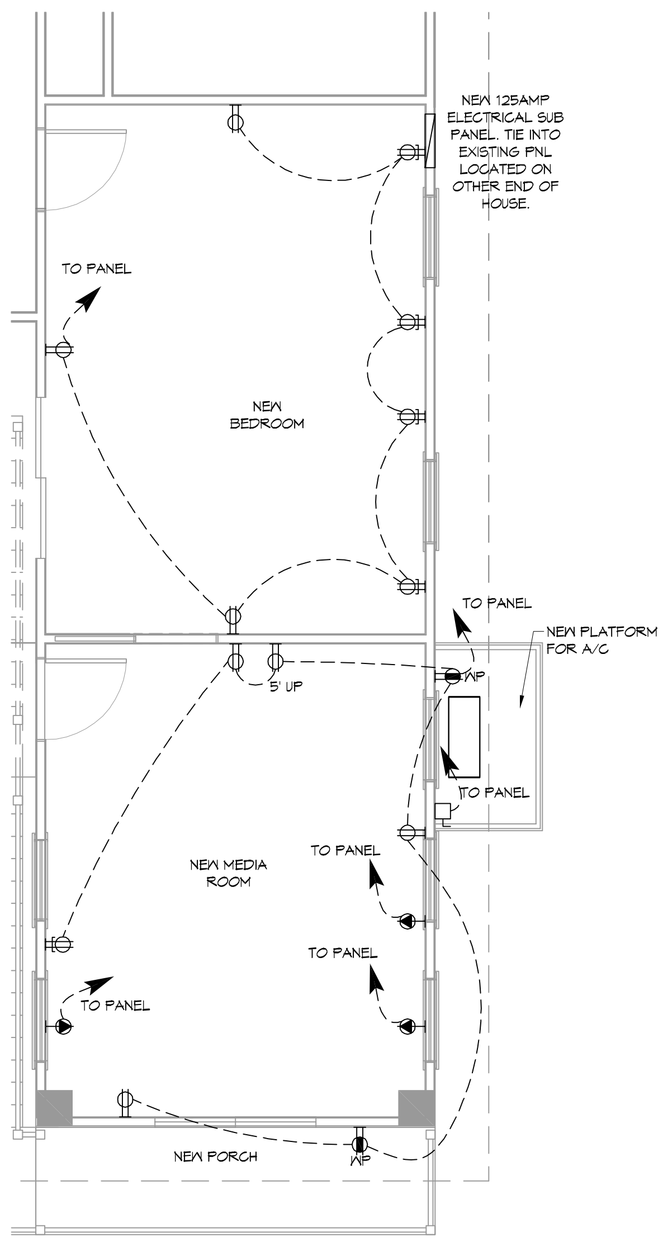

17 A101 A101 — POWER PLAN SECOND LEVEL
SCALE: 1/4" = 1'-0"
ELECTRICAL

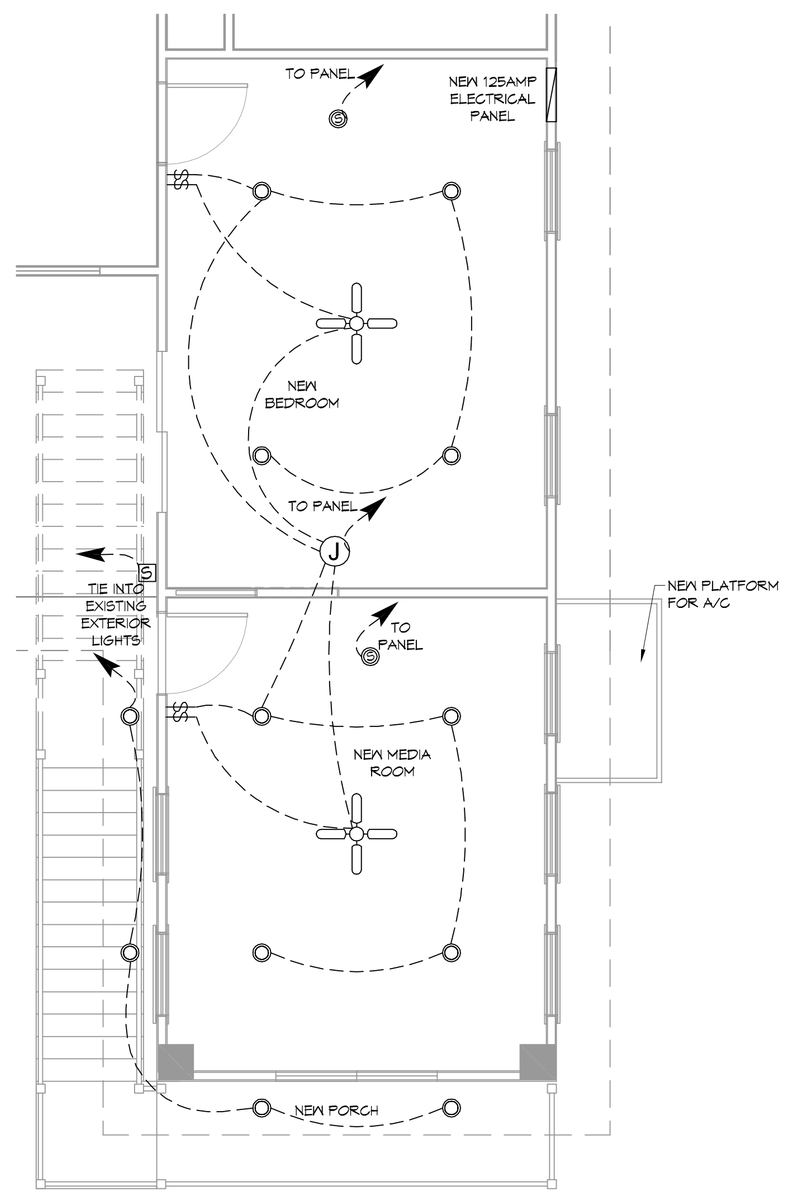

18 A101 A101 — LIGHTING PLAN SECOND LEVEL
SCALE: 1/4" = 1'-0"
ELECTRICAL

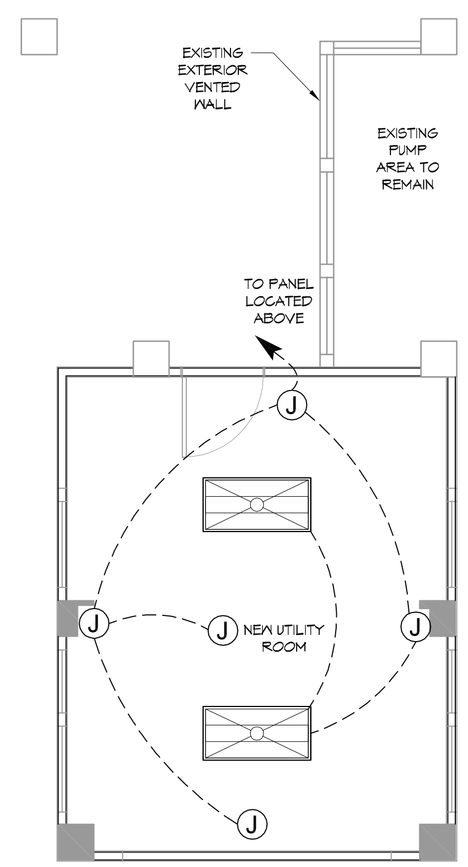

19 A101 A101 — LIGHTING PLAN FIRST LEVEL
SCALE: 1/4" = 1'-0"
ELECTRICAL

ELECTRICAL LEGEND

- FAN
- RECESSED CAN LIGHT
- JUNCTION BOX IN CEILING
- 2 X 4 FLUORESCENT LIGHT
- HOME RUN
- LIGHT SWITCH
- USB DUPLEX
- DUPLEX
- DEDICATED 20 AMP
- ELECTRICAL PANEL
- SMOKE DETECTOR
- RELOCATED SPEAKER

MECHANICAL LEGEND

- AHU
- 12X12 SUPPLY GRILL
- 12X12 RETURN AIR

DAMMON ENGINEERING, INC.
554 Old Spanish Trail
Slidell, LA 70458
PH: 985.649.5832
www.dammonengineering.com
info@dammonengineering.com
Fax: 985.641.5950

#	DESCRIPTION	DATE

REVISIONS

SEAL:

STATE OF LOUISIANA — BRIAN A. MISTICH, License No. 30187 — PROFESSIONAL ENGINEER

HUGH HEARON
206 MARLIN DRIVE
SLIDELL LOUISIANA

JOB No: 2018 | DATE: 10-30-2018
DRAWN BY: JASMA | CHECKED BY: CKD

This design is the property of Dammon Engineering, and as such cannot be used for any purpose without their express written permission. Any unauthorized use or reproduction of this design is prohibited and will be prosecuted to the fullest extent of the law. © Copyright Dammon Engineering. Read special note about drawings and specifications that contain Dammon Engineering's seal and signature.

SHEET TITLE:
MECHANICAL & ELECTRICAL PLANS

DRAWING NUMBER:
E101

SHEET No: 7 of # 7