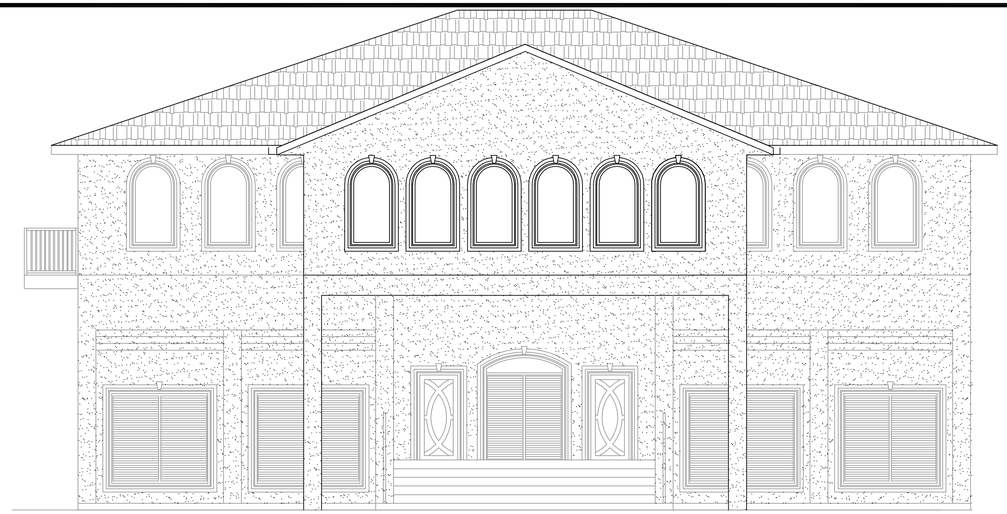

FRONT ELEVATION

SCALE: 1/4" = 1'-0"

ELEVATION

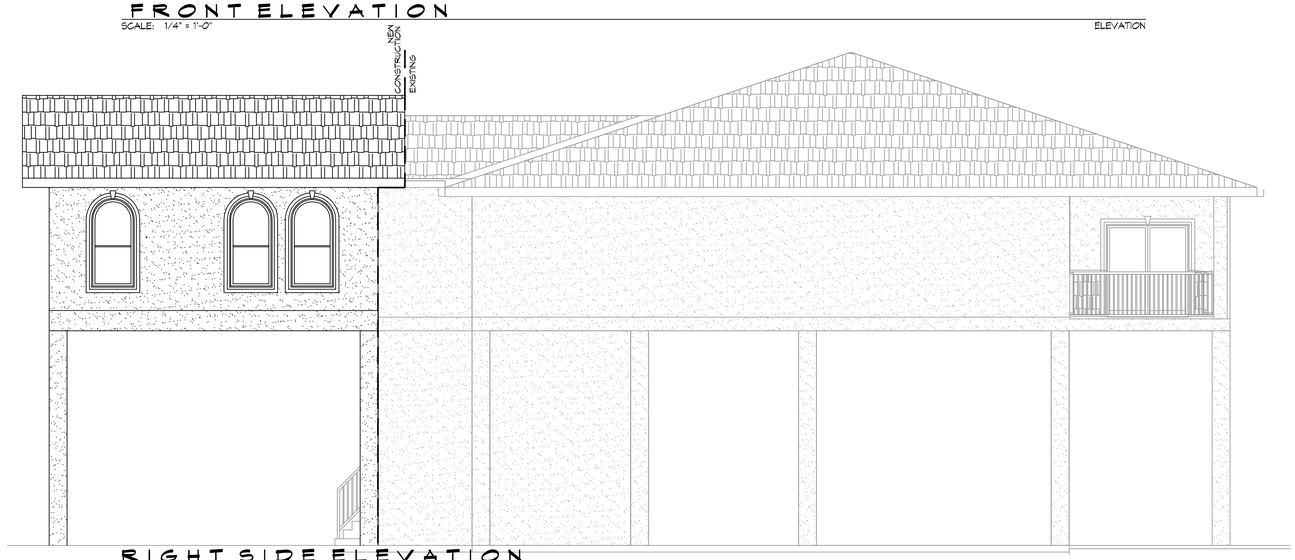

RIGHT SIDE ELEVATION

SCALE: 1/4" = 1'-0"

ELEVATION

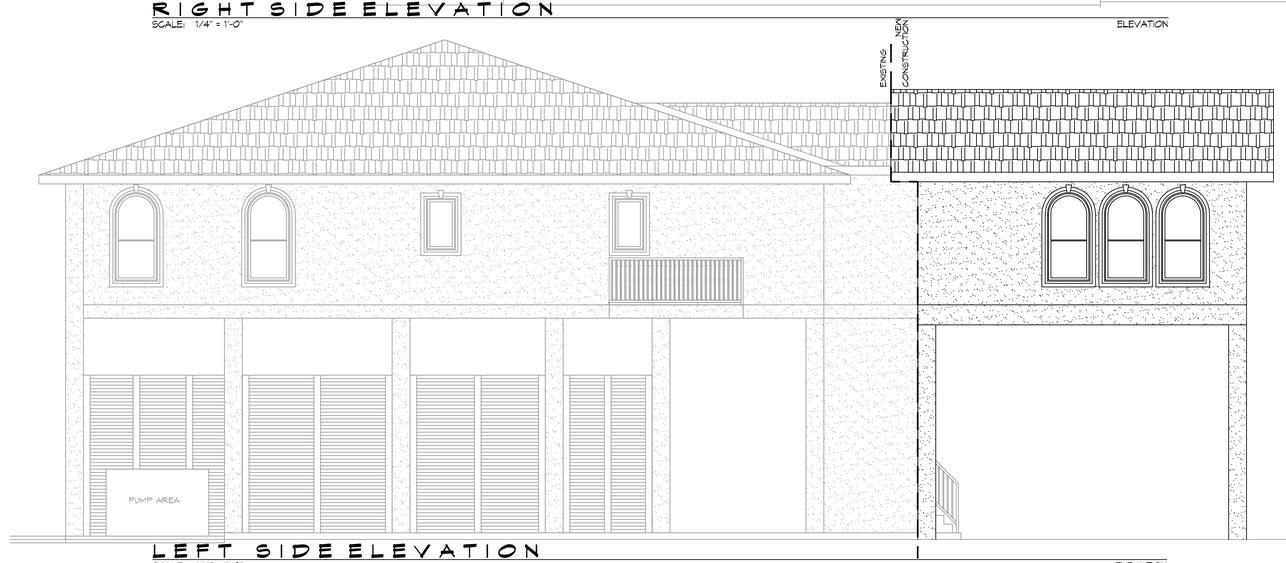

LEFT SIDE ELEVATION

SCALE: 1/4" = 1'-0"

ELEVATION

DAMMON ENGINEERING, INC.

www.dammonengineering.com
info@dammonengineering.com
Fax: 985.641.5950

554 Old Spanish Trail
Slidell, LA 70458
PH: 985.649.5032

REVISIONS

#	DESCRIPTION	DATE

SEAL:

STATE OF LOUISIANA
BRIAN A. MISTICH
License No. 30187
PROFESSIONAL ENGINEER

HUGH HEARON

206 MARLIN DRIVE
SLIDELL, LOUISIANA

JOB No:	2021	DATE:	01-08-2021
DRAWN BY:	JAG/MK	CHECKED BY:	CKD

This data is provided as is with no warranty or guarantee of any kind, expressed or implied, including but not limited to any implied warranties of merchantability or fitness for a particular purpose. In addition, no representations are made as to the accuracy of the data provided for utilities, rail and other underground structures, other than those specifically shown as such on the drawing. Contractor is responsible for verifying the location of all utilities, rail and other underground structures prior to commencement of any work on the project. Contractor shall be responsible for any damage to utilities, rail and other underground structures caused by its operations.

SHEET TITLE:
BUILDING ELEVATIONS

DRAWING NUMBER:

A102

SHEET No: 3 of # 4