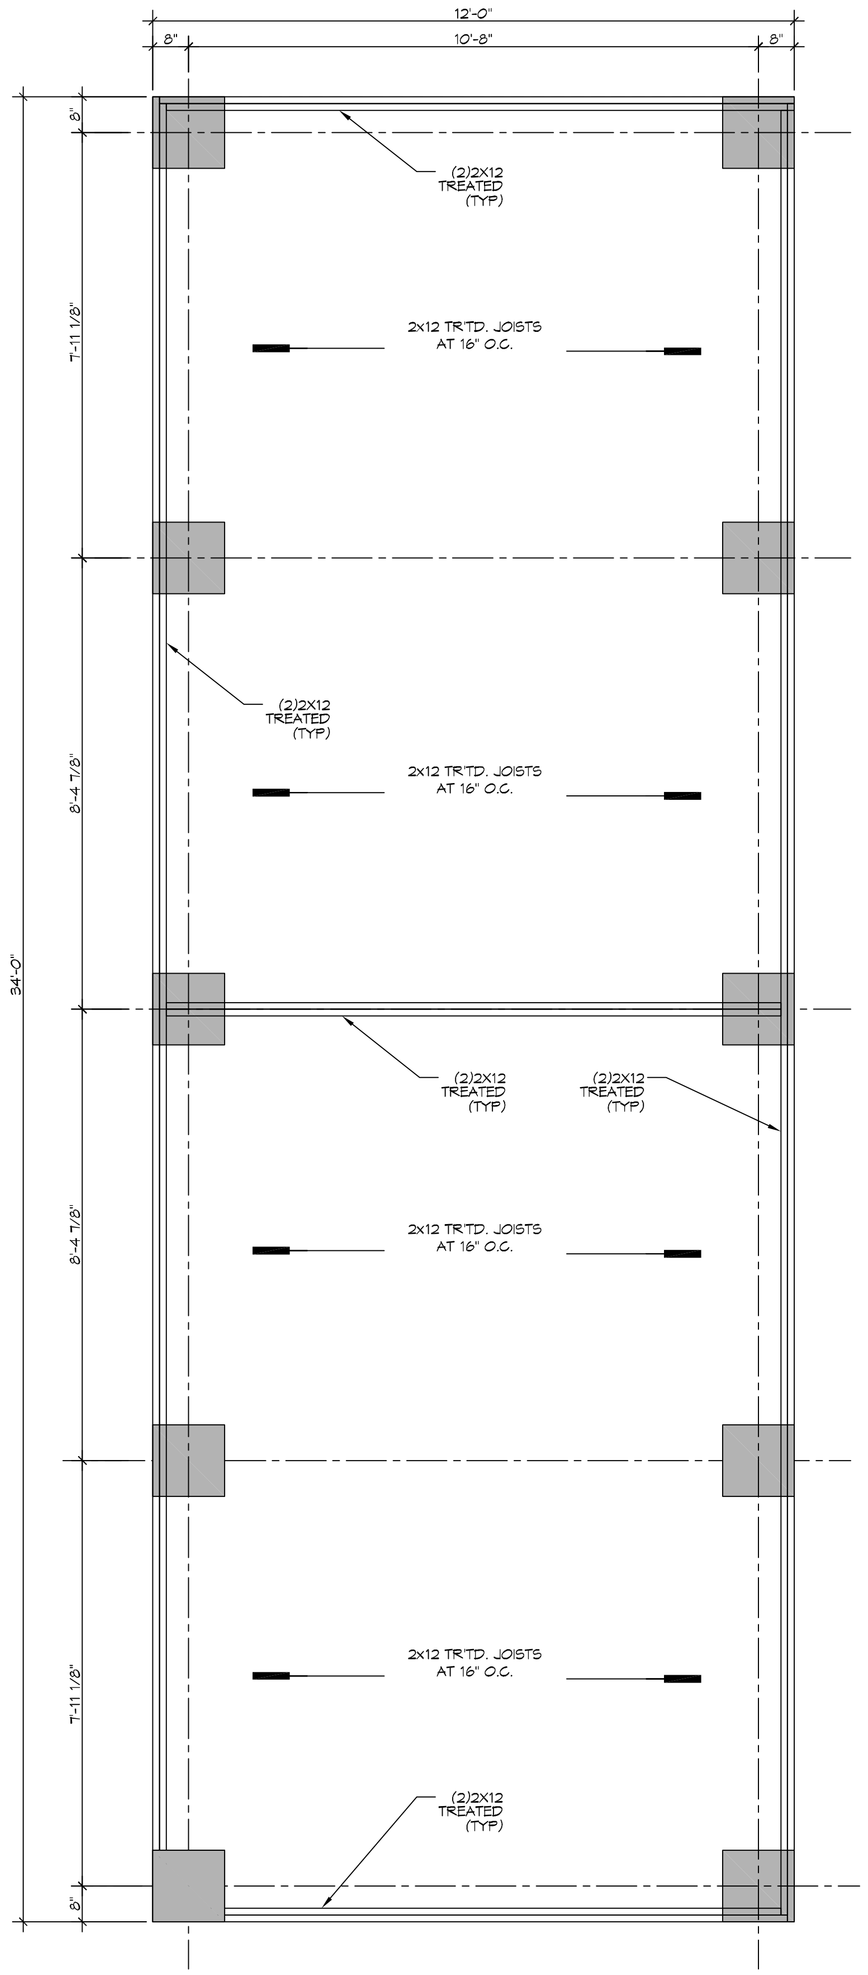

1 S102|S102 FOUNDATION FRAMING PLAN
SCALE: 1/2" = 1'-0"

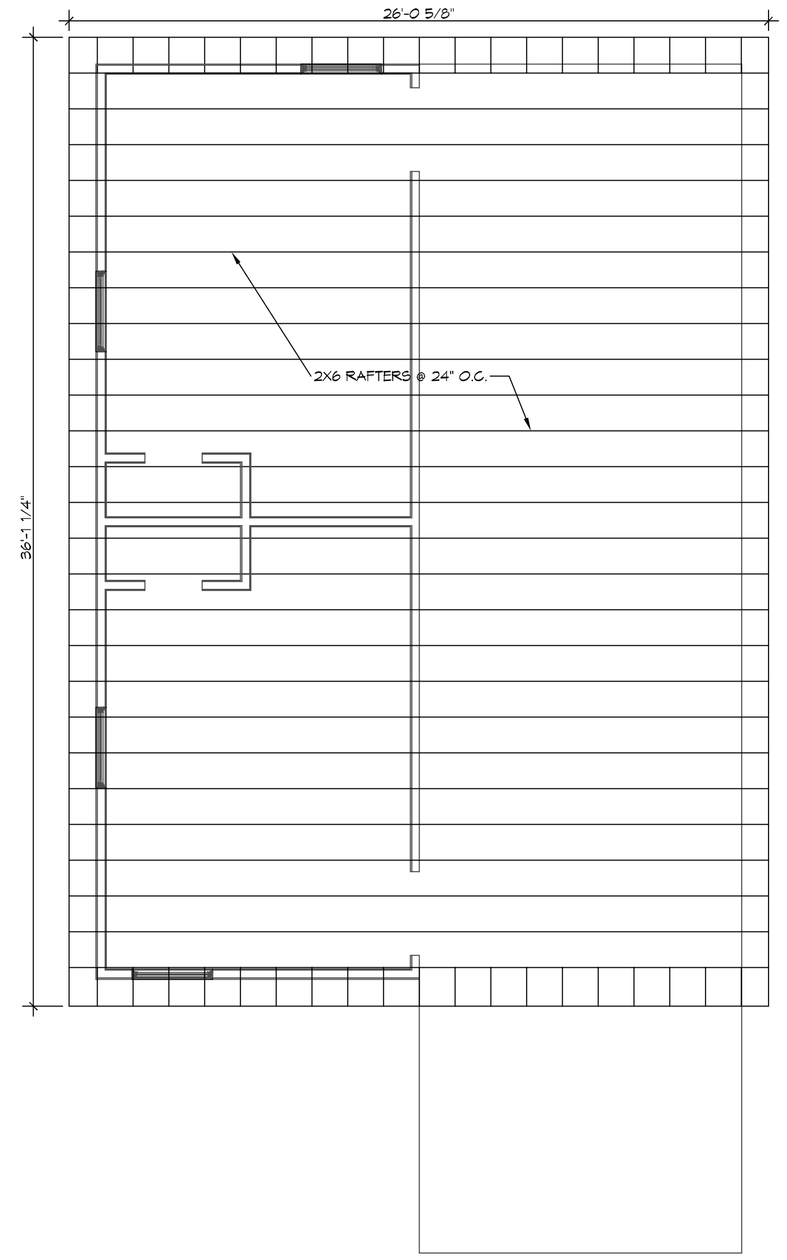

2 S102|S102 ROOF FRAMING PLAN
SCALE: 1/4" = 1'-0"

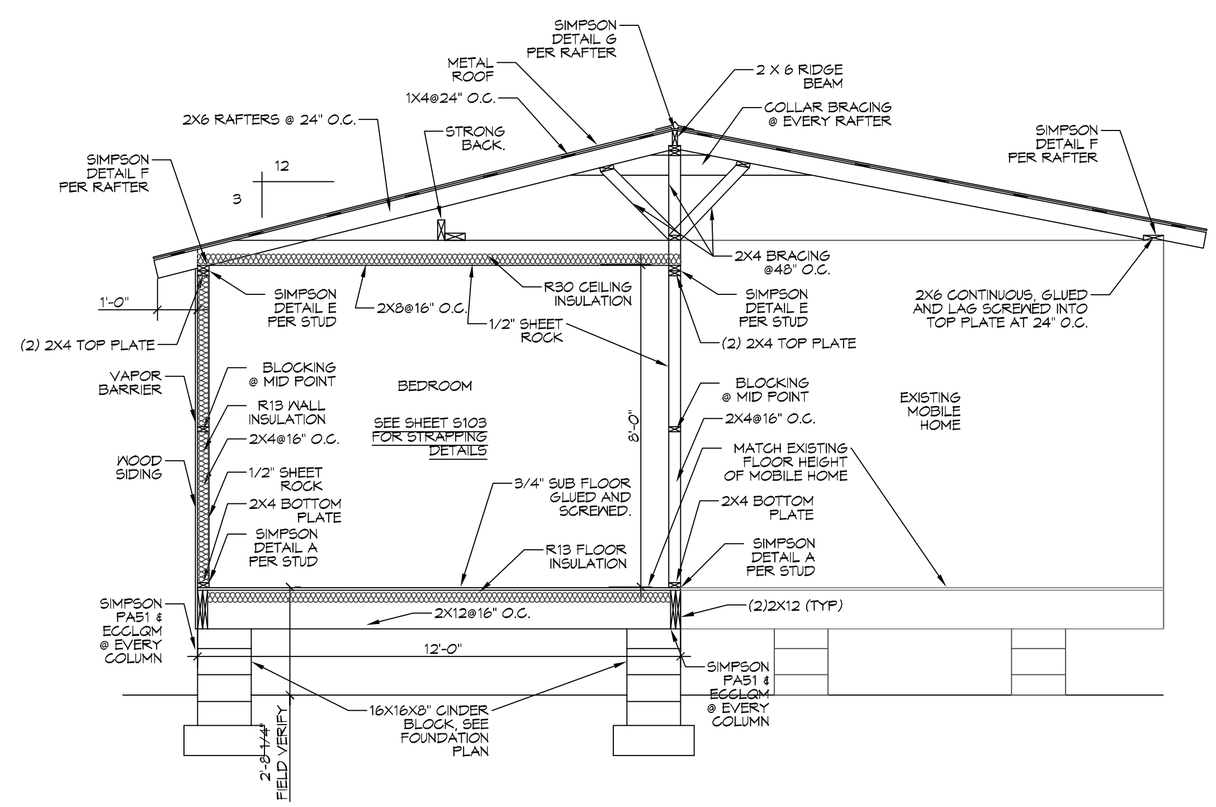

A A101|S102 SECTION & FRAMING PLAN
SCALE: 3/8" = 1'-0"

DAMMON ENGINEERING, INC.
www.dammonengineering.com
info@dammonengineering.com
Fax: 985.641.5950
554 Old Spanish Trail
Slidell, LA 70458
PH: 985.649.5832

#	DESCRIPTION	DATE

REVISIONS

SEAL:

STATE OF LOUISIANA
BRIAN A. MISTICH
License No. 30187
PROFESSIONAL ENGINEER

JUAN CARLOS TALE

120 CS OWENS ROAD
MADISONVILLE, LOUISIANA 70447

JOB No:	2017	DATE: 10-10-2017
DRAWN BY:	CKD	CHECKED BY: BAM

This work, including but not limited to the ideas, designs and specifications contained herein, is and shall remain the property of Dammon Engineering, and no part thereof shall be used for any purpose other than the specific project for which it was prepared and developed, without written consent of Dammon Engineering. Any use of this work for other projects, for which it was not prepared and developed, without written consent of Dammon Engineering, is prohibited. Any use of this work for other projects, for which it was prepared and developed, without written consent of Dammon Engineering, shall be at the user's sole risk and without liability to Dammon Engineering.

SHEET TITLE:
FOUNDATION, ROOF AND SECTION FRAMING PLAN

DRAWING NUMBER:
S102

SHEET No: 4 of # 6

FILE NAME: J:\- RESIDENTIAL\Juan Carlos Tale\CURRENT DRAWINGS\S103-Floor Framing Plan.dwg PLOT DATE & TIME: Tuesday, October 10, 2017 2:58:09 PM