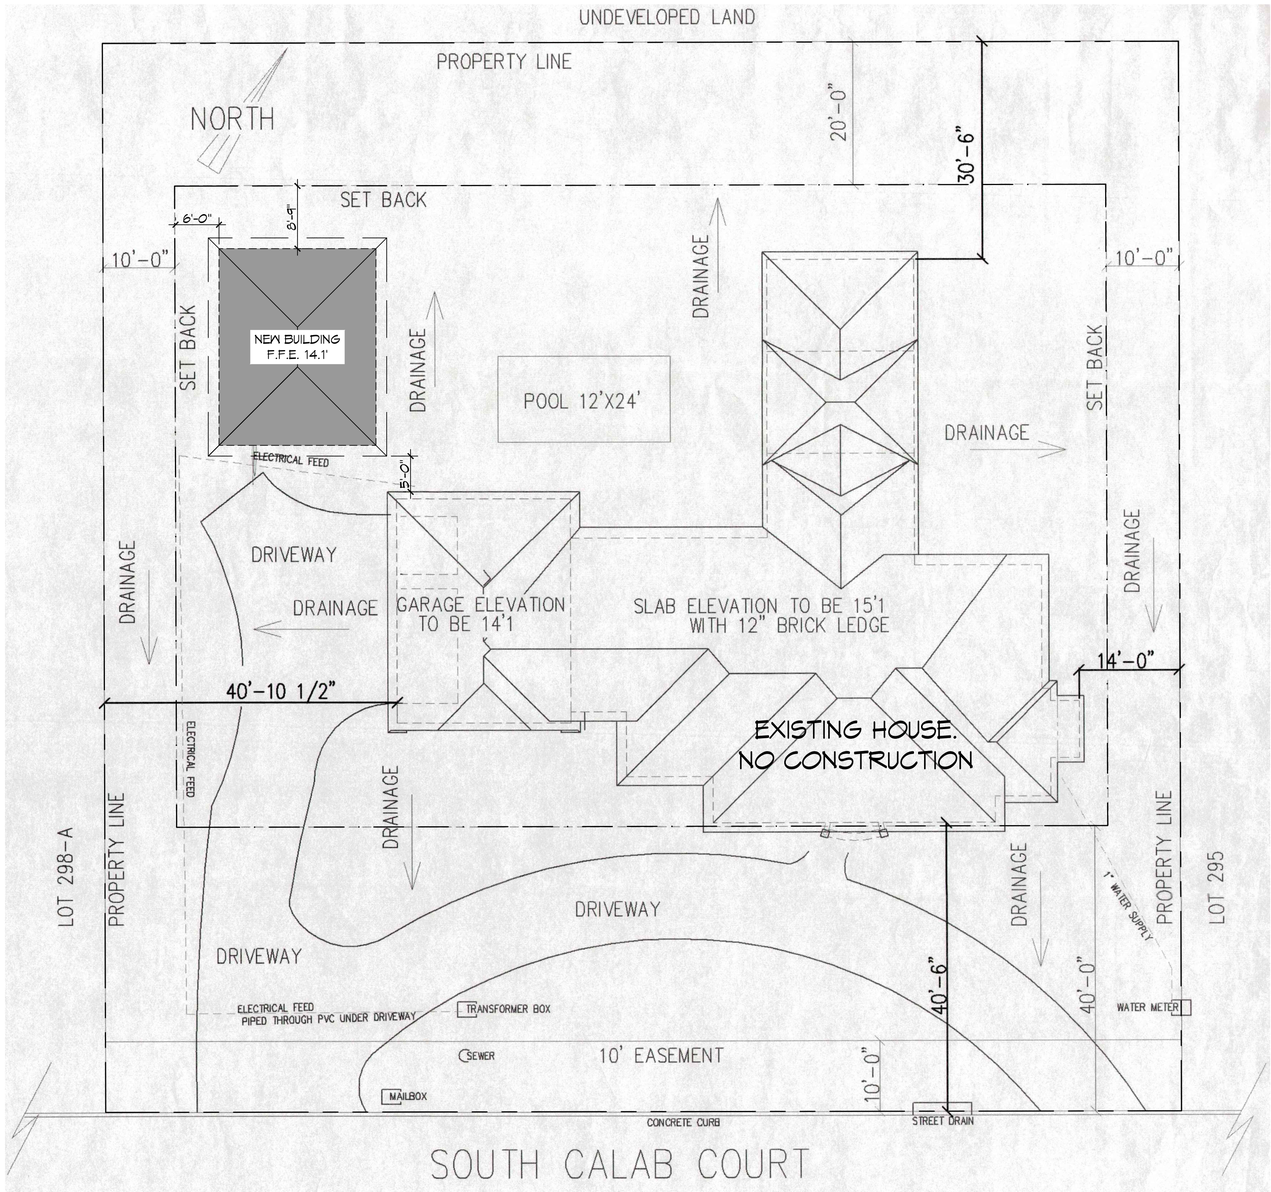

1 SITE PLAN
SCALE: 1" = 10'-0"

DAMMON ENGINEERING, INC.
LOUISIANA & MISSISSIPPI

www.dammonengineering.com
info@dammonengineering.com
PH: 985.649.5832

Chief Engineer: Brian Mistich, PE
5540 Crosswind Trail
Slidell, LA 70458

#	DESCRIPTION	DATE

REVISIONS

SEAL:

ADDITION
ADAM & WENDY BOWEN
532 SOUTH CALEB COURT DR.
SLIDELL, LA 70461

JOB No:	DATE: 12-02-2021
DRAWN BY: TIMOTHY TAYLOR	CHECKED BY: CKD

The plans, specifications, and other documents, drawings, and electronic media prepared by Dammon Engineering, Inc. are instruments of service and shall remain the property of Dammon Engineering, Inc. and shall not be used for other projects or extensions to this project except by agreement in writing and with appropriate compensation to Dammon Engineering, Inc. Reproduction or publication of these documents, drawings, and electronic media, in whole or in part, without written consent of Dammon Engineering, Inc. is prohibited. Any use of these documents, drawings, and electronic media for other projects or extensions to this project without written consent of Dammon Engineering, Inc. is prohibited and shall be at the user's sole risk and without liability to Dammon Engineering, Inc.

SHEET TITLE:
SITE PLAN

DRAWING NUMBER:
C101

SHEET No: 1 of 4