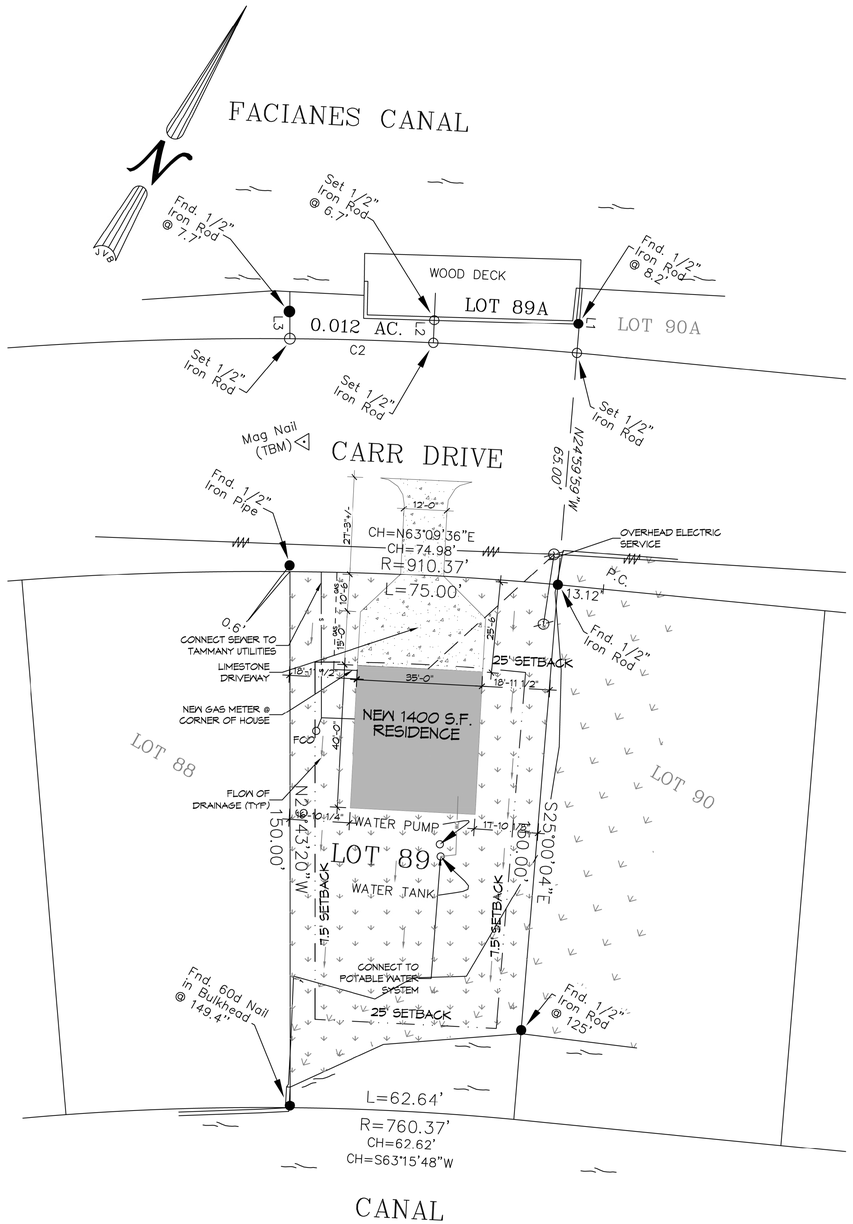

1 SITE PLAN
SCALE: 1"=20'-0"

SURVEY LEGAL

SURVEY OF LOTS 89 & 89A
NORTH SHORE BEACH, ADDITION 1, PHASE 2
ST. TAMMANY PARISH
LOUISIANA

SITE SETBACKS

FRONT & REAR SET BACK = 25'-0"
EACH SIDE = 7'-6"

DAMMON ENGINEERING, INC.
LOUISIANA & MISSISSIPPI
www.dammonengineering.com
info@dammonengineering.com
PH: 985.649.5832
Chief Engineer: Brian Mistich, PE
554 Old Spanish Trail
Slidell, LA 70458

REVISIONS

#	DESCRIPTION	DATE

SEAL:
STATE OF LOUISIANA
BRIAN A. MISTICH
License No. 30187
10/11/2018
PROFESSIONAL ENGINEER

NEW RESIDENCE

VICKY MAGAS
261 CARR DR.
SLIDELL, LA 70458

JOB No:	
DATE:	10-4-2018
DRAWN BY:	CKD
CHECKED BY:	CKD

The drawings, plans and specifications, designs and all components, commercial inventions and ideas contained in the property of Dammon Engineering, and at no time, in whole or in part, shall be copied, distributed, or used for any purpose without the express written consent of Dammon Engineering, Inc. Dammon Engineering, Inc. Forever Yours, Brian Mistich, President, Dammon Engineering, Inc. Licensed in Louisiana & Mississippi

SHEET TITLE:
SITE PLAN

DRAWING NUMBER:
C101

SHEET No: 3 of 11

FILE NAME: J:_ MISSION\Vicky Magas\Drawings\Current\C101 - Site Plan.dwg PLOT DATE & TIME: Tuesday, October 11, 2018 10:32:28 AM