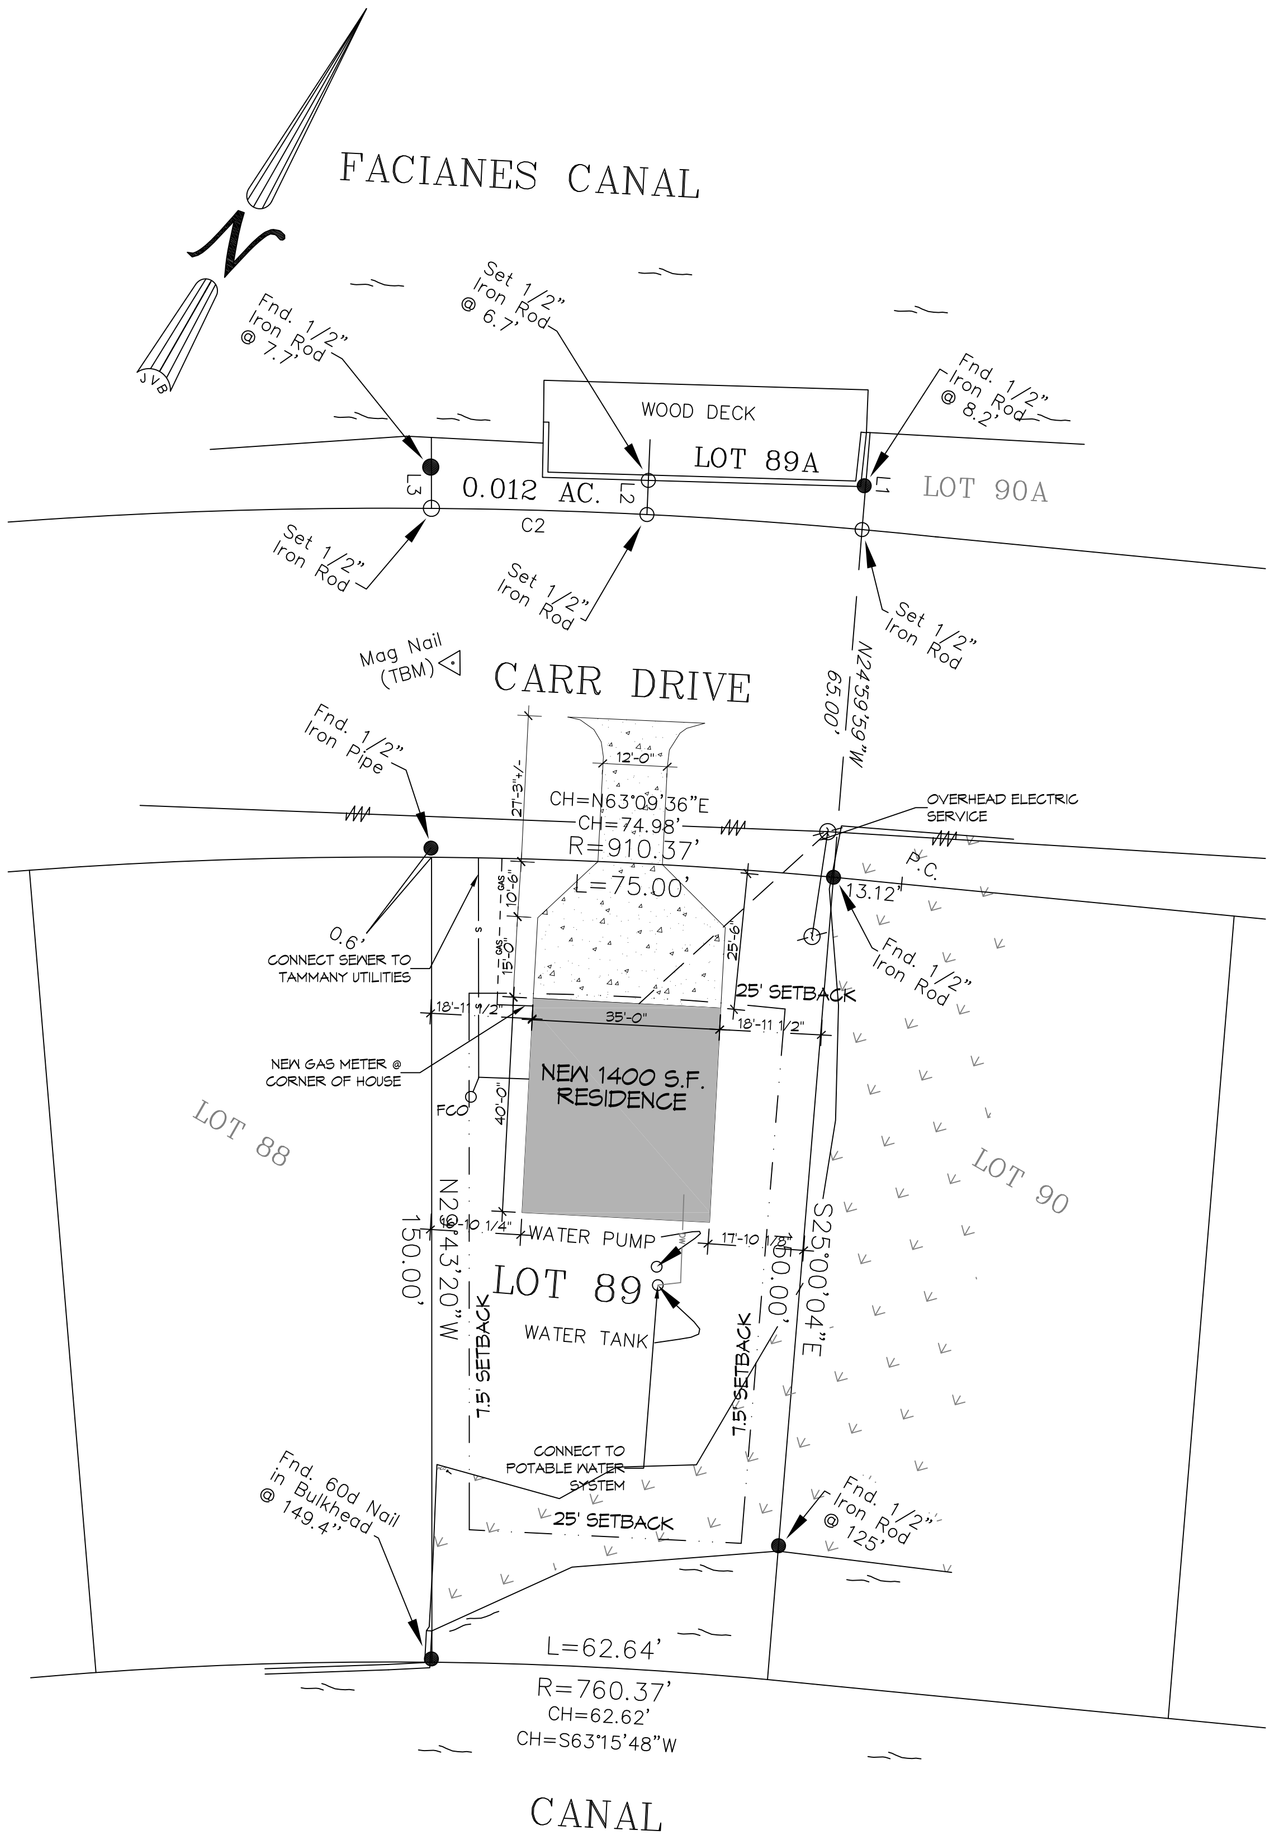

1 SITE PLAN

SCALE: 1"=20'-0"

SURVEY LEGAL

SURVEY OF LOTS 89 & 89A
NORTH SHORE BEACH, ADDITION 1, PHASE 2
ST. TAMMANY PARISH
LOUISIANA

SITE SETBACKS

FRONT & REAR SET BACK = 25'-0"
EACH SIDE = 7'-6"

DAMMON ENGINEERING, INC.
LOUISIANA & MISSISSIPPI
www.dammonengineering.com
info@dammonengineering.com
PH: 985.649.5832
Chief Engineer: Brian Mistich, PE
554 Old Spanish Trail
Slidell, LA 70458

#	DESCRIPTION	DATE

REVISIONS

SEAL:

NEW RESIDENCE

VICKY MAGAS
261 CARR DR.
SLIDELL, LA 70458

JOB No:	
DATE:	10-4-2018
DRAWN BY:	CKD
CHECKED BY:	CKD

This drawing is an instrument of service, designs and arrangements represented thereon are and shall remain the property of Dammon Engineering, and shall not be used in whole or in part, except for the specific project for which they were prepared and publication hereof shall not be deemed a dedication of such designs to the public. Reproduction of this drawing, in whole or in part, without the written consent of Dammon Engineering, is prohibited. Please contact us with these drawings, specifications and construction documents, if you are in possession of them and are not a party to a contract with us.

SHEET TITLE:
SITE PLAN

DRAWING NUMBER:
C101

SHEET No: 3 of 11