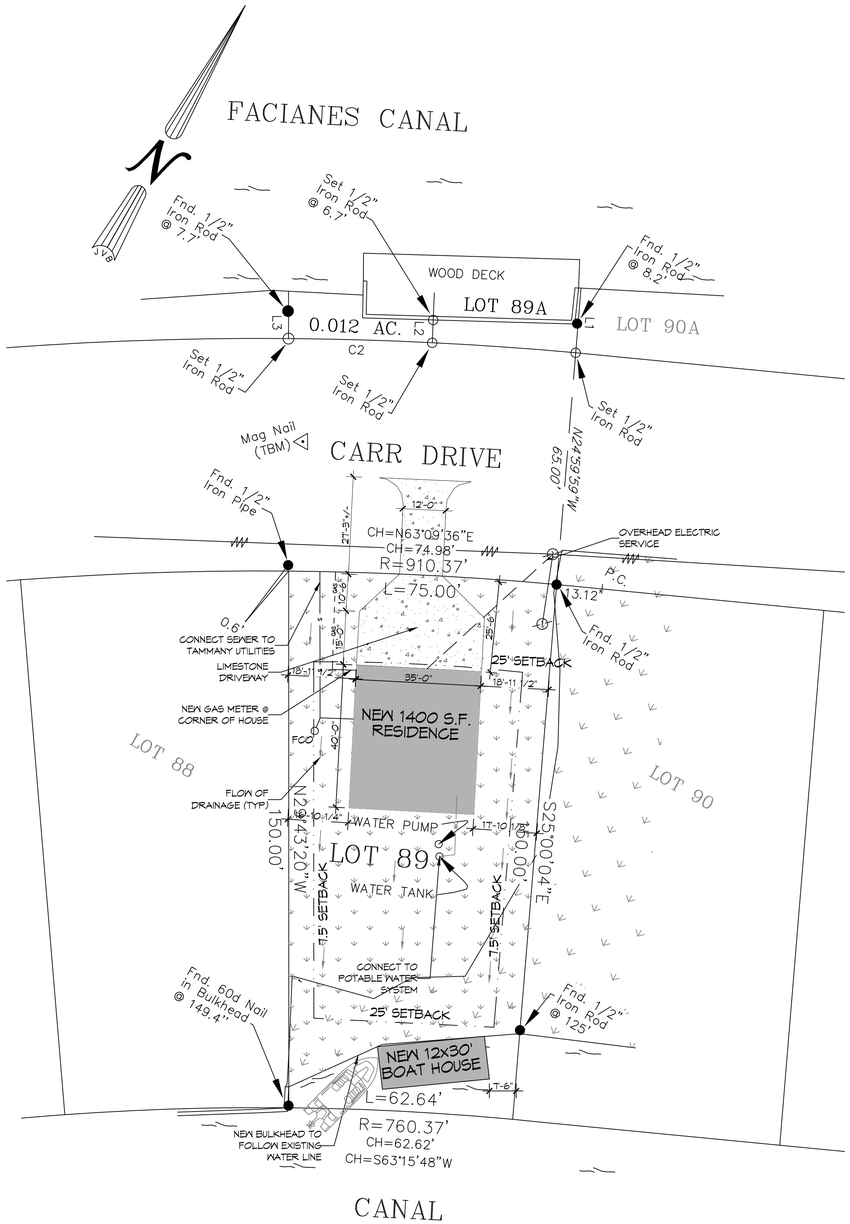

1 SITE PLAN
SCALE: 1"=20'-0"

SURVEY LEGAL

SURVEY OF LOTS 89 & 89A
NORTH SHORE BEACH, ADDITION 1, PHASE 2
ST. TAMMANY PARISH
LOUISIANA

SITE SETBACKS

FRONT & REAR SET BACK = 25'-0"
EACH SIDE = 7'-6"

DAMMON ENGINEERING, INC.
LOUISIANA & MISSISSIPPI
www.dammonengineering.com
info@dammonengineering.com
PH: 985.649.5832
Chief Engineer: Brian Mistich, PE
554 Old Spanish Trail
Slidell, LA 70458

REVISIONS

#	DESCRIPTION	DATE

SEAL:

PRELIMINARY BOAT HOUSE LOCATION

NEW RESIDENCE

VICKY MAGAS
281 CARR DR
SLIDELL, LA 70458

JOB No:
DATE: 10-4-2016
DRAWN BY: CKD
CHECKED BY: CKD

This dwg is the property of Dammon Engineering, and shall not be reproduced in any form or used on other projects without written permission. Dammon Engineering, and its consultants, assume no responsibility for the accuracy of the information shown on this drawing. Contractor is responsible for verifying all dimensions, & grades. Report any discrepancies to the Engineer. Please contact Dammon Engineering at 985.649.5832 with questions or comments.

SHEET TITLE:
SITE PLAN

DRAWING NUMBER:
C101

SHEET No: 3 of 11